



Location plan - 9 Yew Tree Close

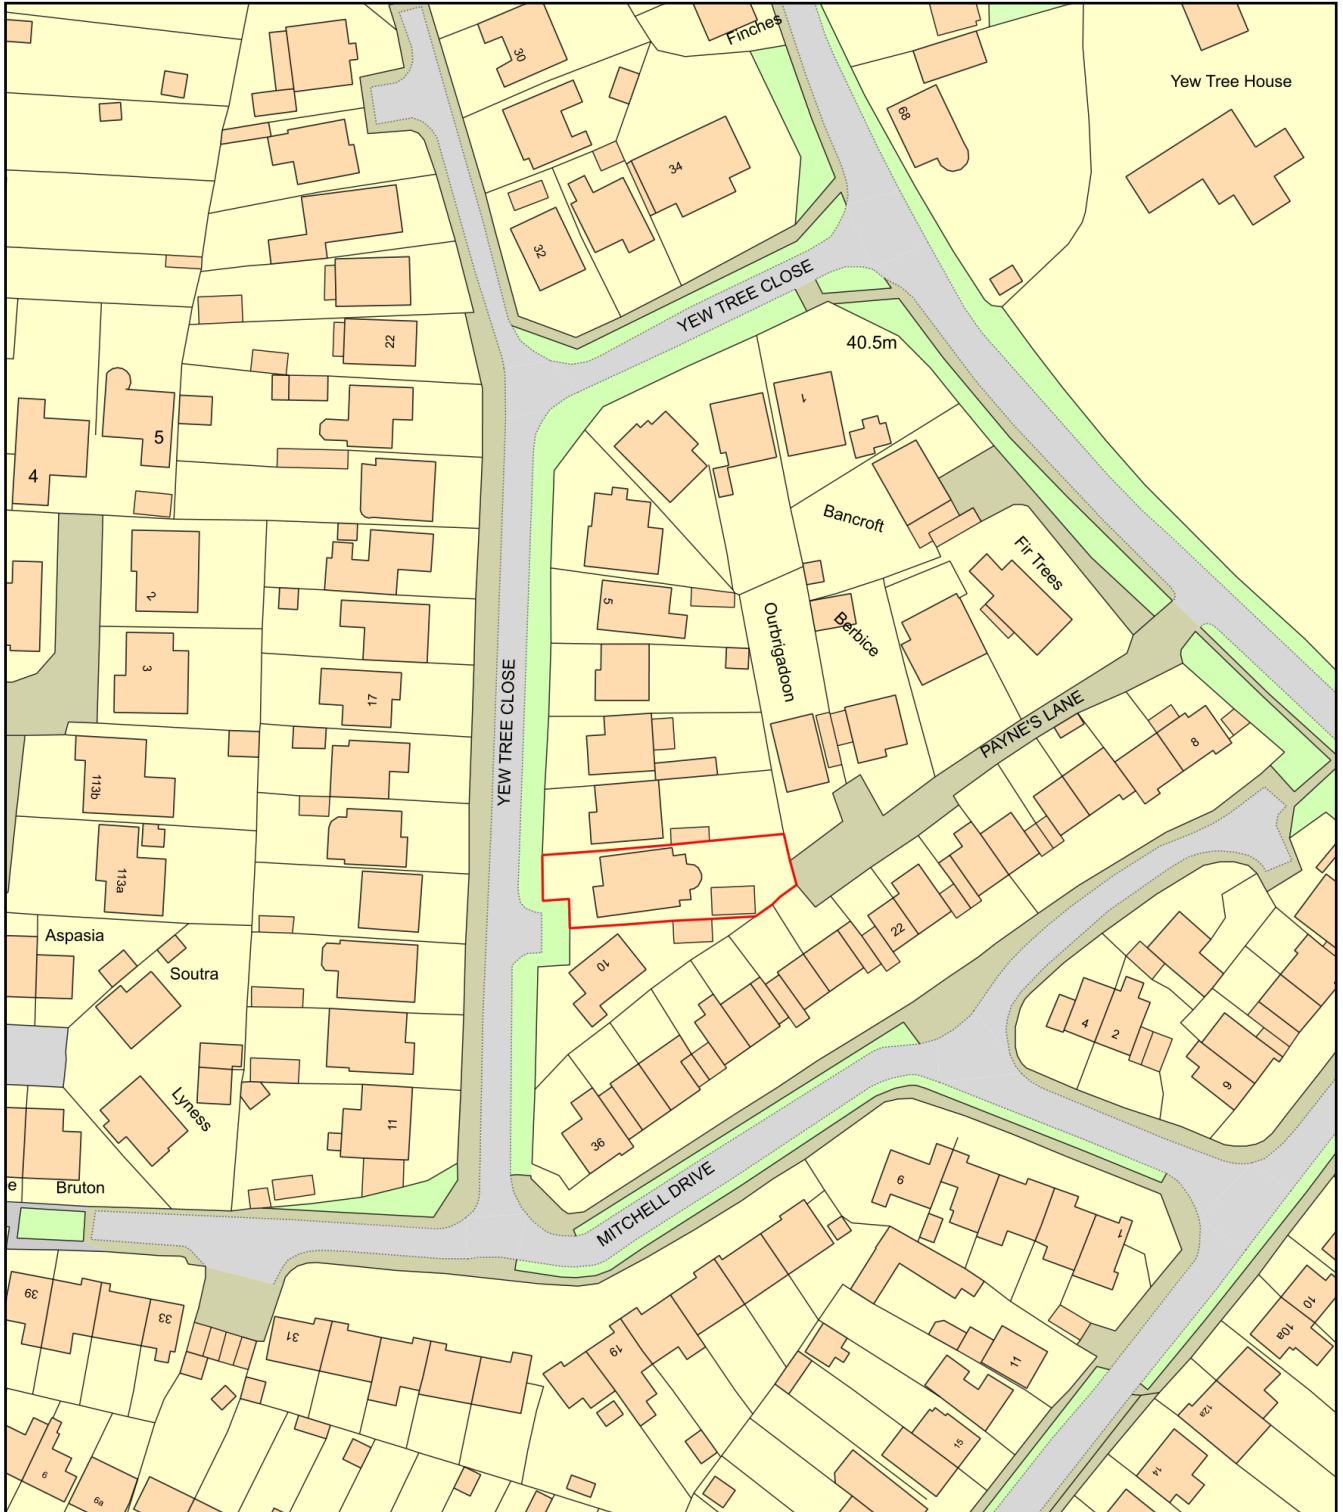

0 50
Metres

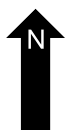

Plan Produced for: Mr J Somerville

Date Produced: 11 Jan 2024

Plan Reference Number: TQRQM23355165231539

Scale: 1:1250 @ A4