


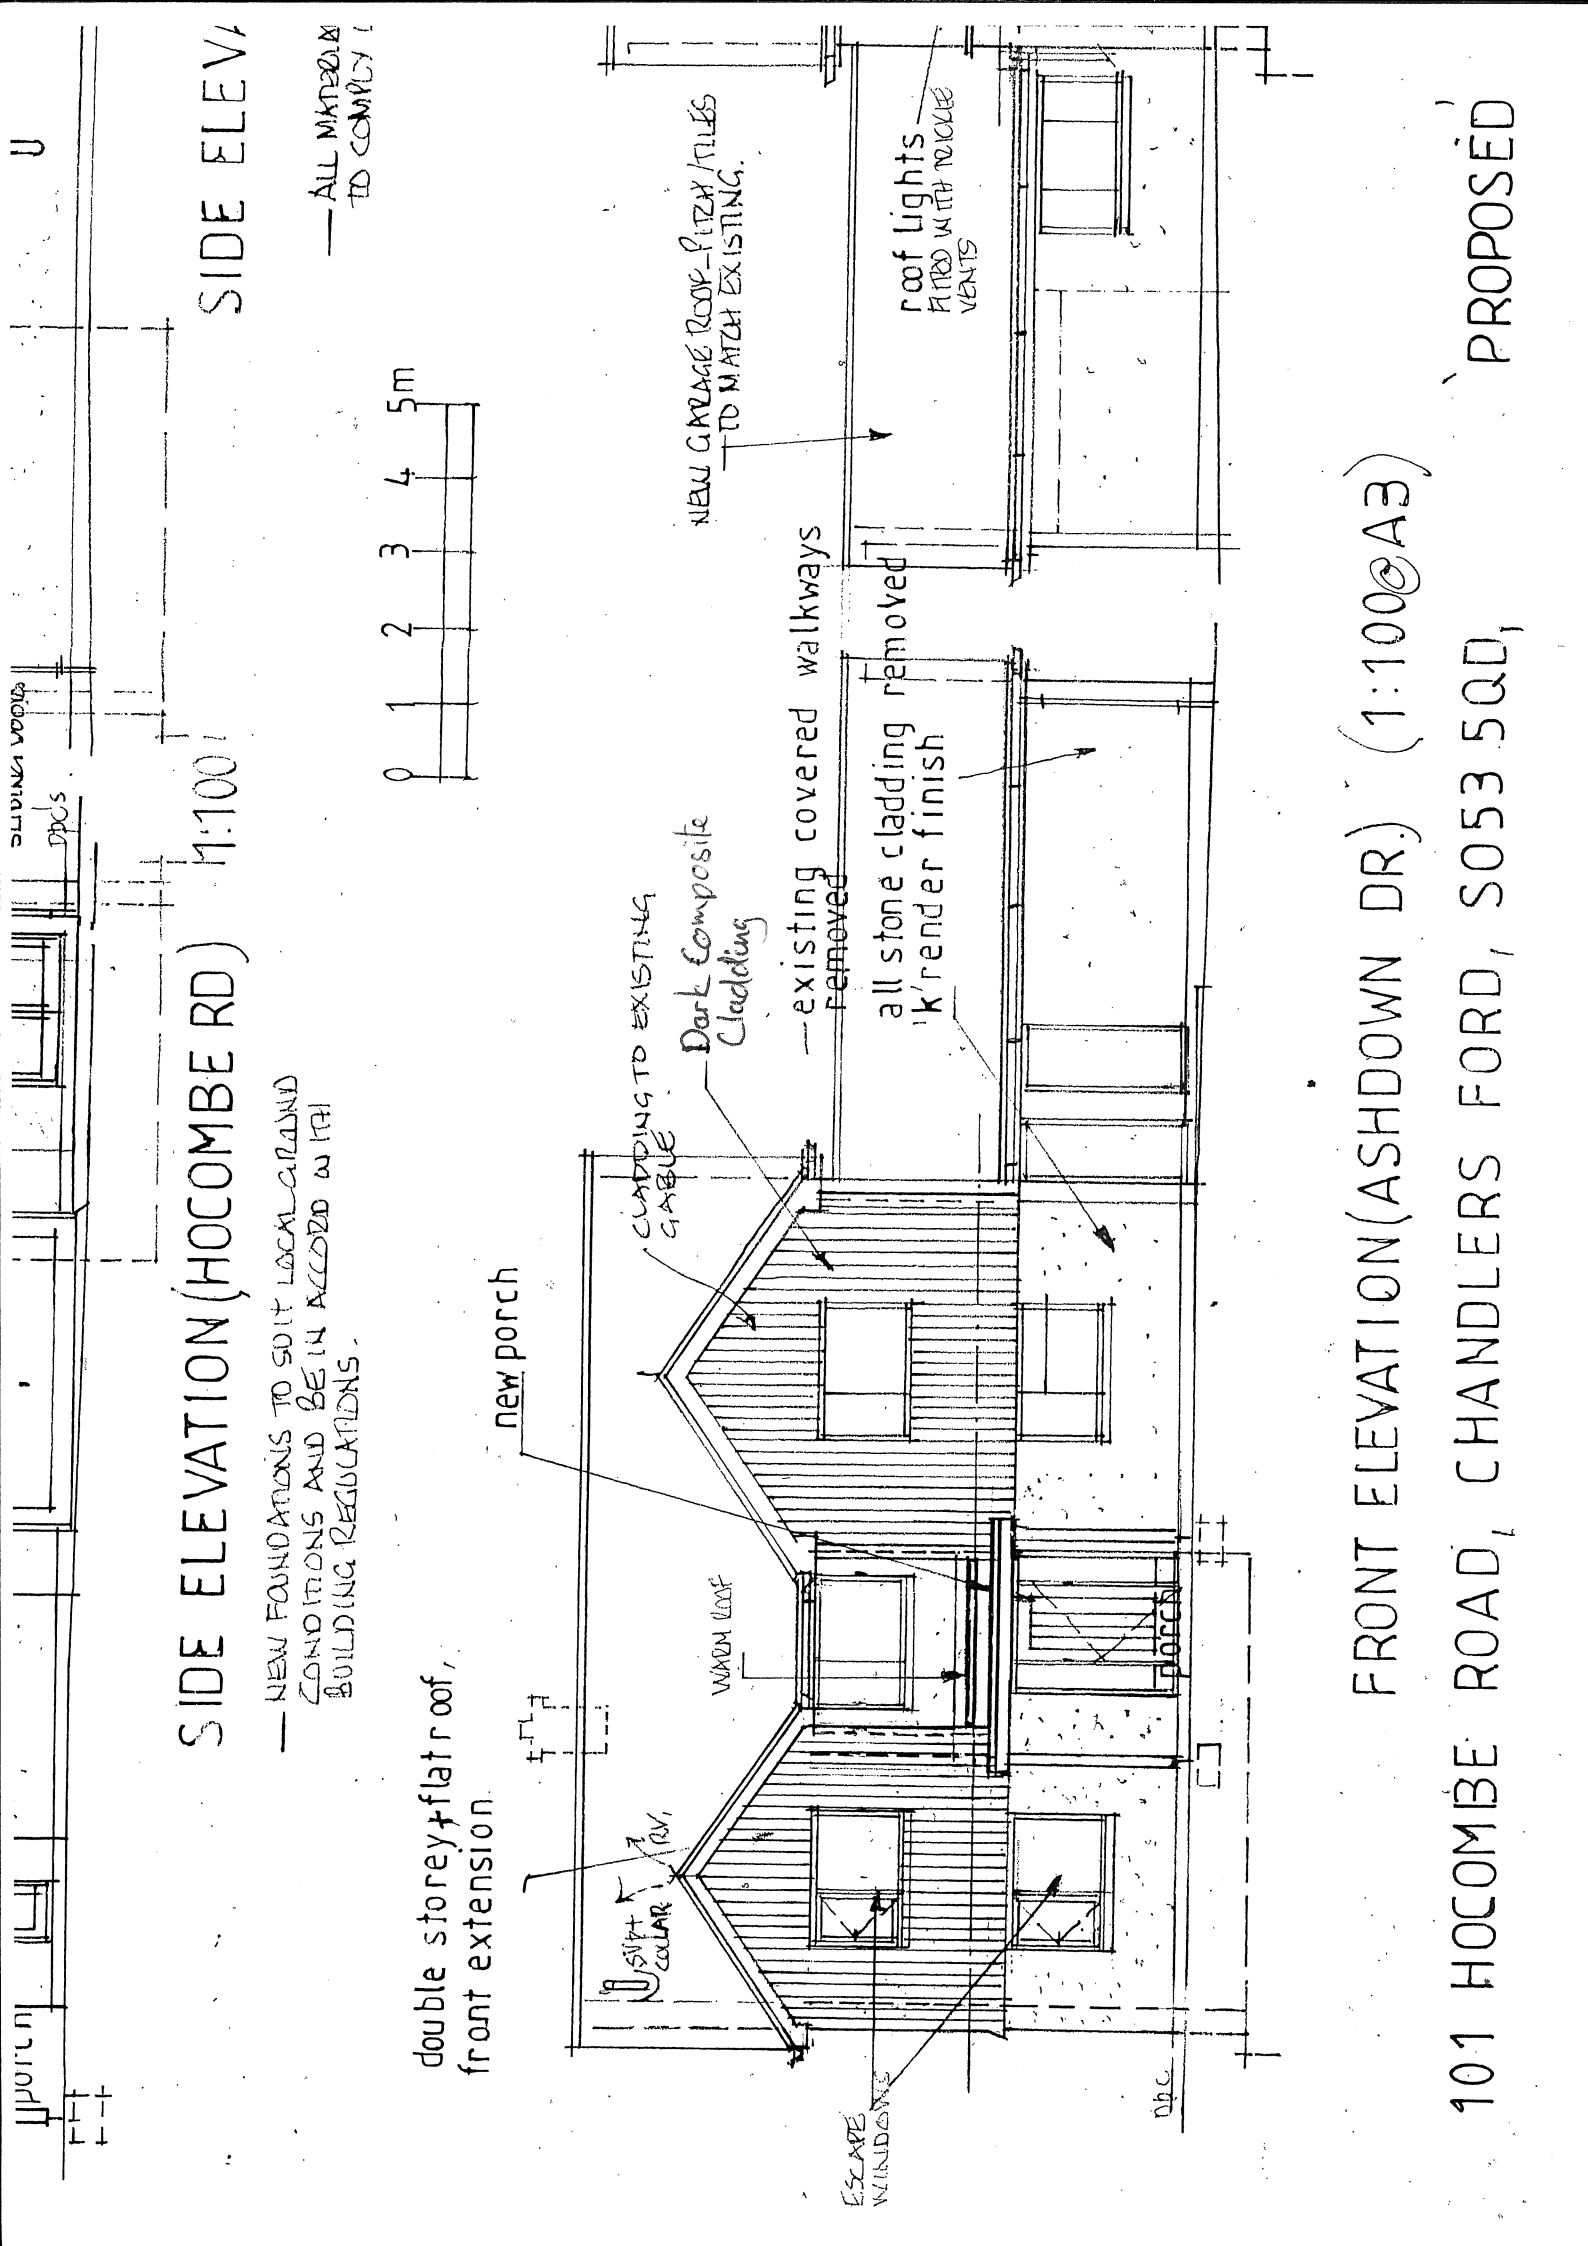

SIDE ELEVATION (HOCOMBE RD) 1:100

NEW FOUNDATIONS TO SUIT LOCAL LAND CONDITIONS AND BE IN ACCORD WITH BUILDING REGULATIONS.

double storey flat roof, front extension.

new porch

CLADDING TO EXISTING GABLE

Dark Composite Cladding

existing covered walkways removed

all stone cladding removed
k' render finish

NEW GARAGE ROOF - PITCH TILES TO MATCH EXISTING.

roof lights fitted with trickle vents

ESCAPE WINDOWS

ALL MATERIALS TO COMPLY WITH

FRONT ELEVATION (ASHDOWN DR) (1:100 @ A3)

101 HOCOMBE ROAD, CHANDLERS FORD, SO53 5QD, PROPOSED