



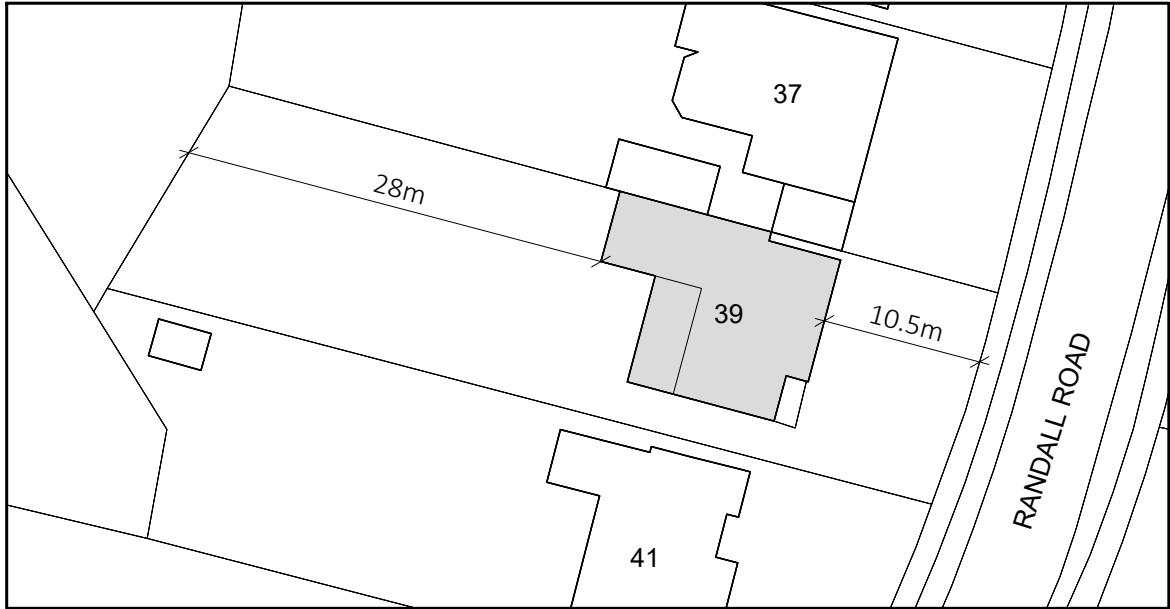

BLOCK PLAN

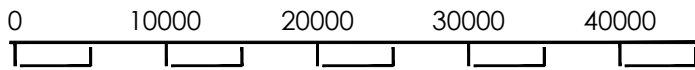

Scale 1:500

PLANNING APPLICATION

PROJECT

**39 RANDALL ROAD
CHANDLER'S FORD
S053 5AJ**

TITLE

BLOCK PLAN


SCALE

1:500 @ A4

DRAWING NO.

IBA33 - 01 - 02

REVISION

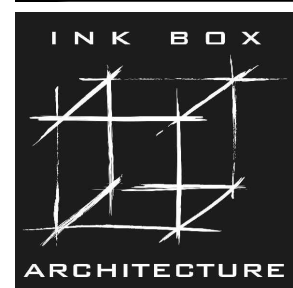

ADMIN@INKBOXARCHITECTURE.CO.UK
OAK TREE COTTAGE, BRIELANDS
LANE FOUR MARKS, GU34 5AE
07775926639

©THIS DRAWING MAY NOT BE REPRODUCED WITHOUT PRIOR KNOWLEDGE AND CONSENT OF INK BOX ARCHITECTURE