



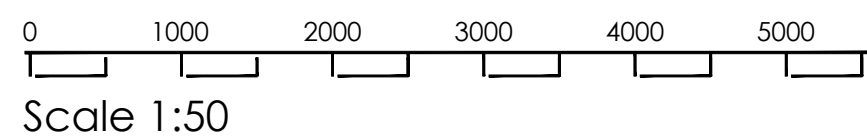

0 1000 2000 3000 4000 5000
Scale 1:50

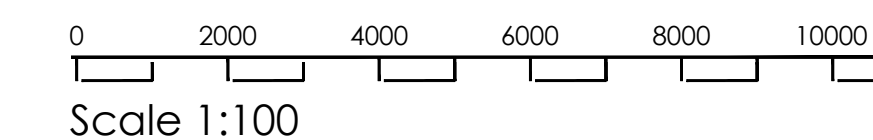

0 1000 2000 3000 4000 5000
Scale 1:50



PROJECT

TITLE

SCALE
1:50 @ A1

DRAWING NO.
IBA33 - 01 - 05

REVISION



ADMIN@INKBOXARCHITECTURE.CO.UK
OAK TREE COTTAGE, BRISLANDS
LANE FOUR MARKS, GU34 5AE
07775926639