





ReQuestAPlan Map number: TQRQM24012090644977
© Crown copyright and database rights 2022 OS 100042766

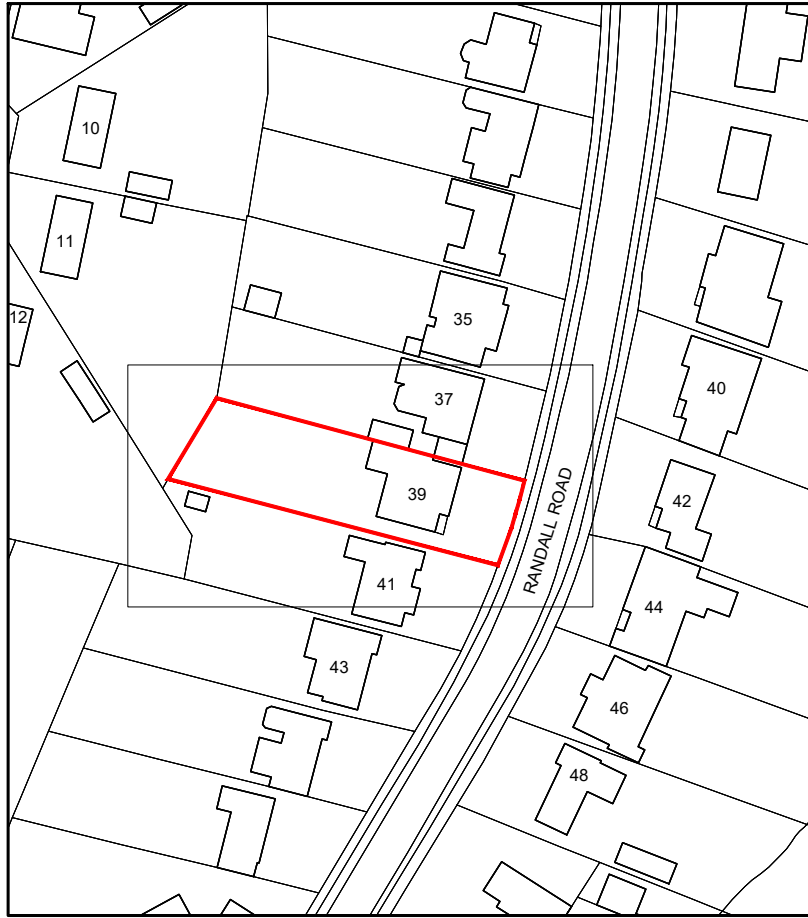

SITE LOCATION MAP

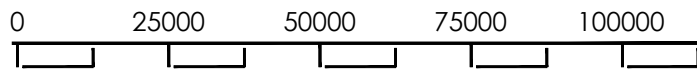

Scale 1:1250

PLANNING APPLICATION

PROJECT

**39 RANDALL ROAD
CHANDLER'S FORD
S053 5AJ**

TITLE

SITE LOCATION


SCALE

1:1250 @ A4

DRAWING NO.

IBA33 - 01 - 01

REVISION

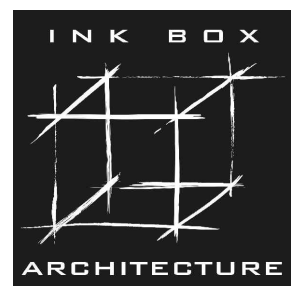

ADMIN@INKBOXARCHITECTURE.CO.UK
OAK TREE COTTAGE, BRIELANDS
LANE FOUR MARKS, GU34 5AE
07775926639

©THIS DRAWING MAY NOT BE REPRODUCED WITHOUT PRIOR
KNOWLEDGE AND CONSENT OF INK BOX ARCHITECTURE