

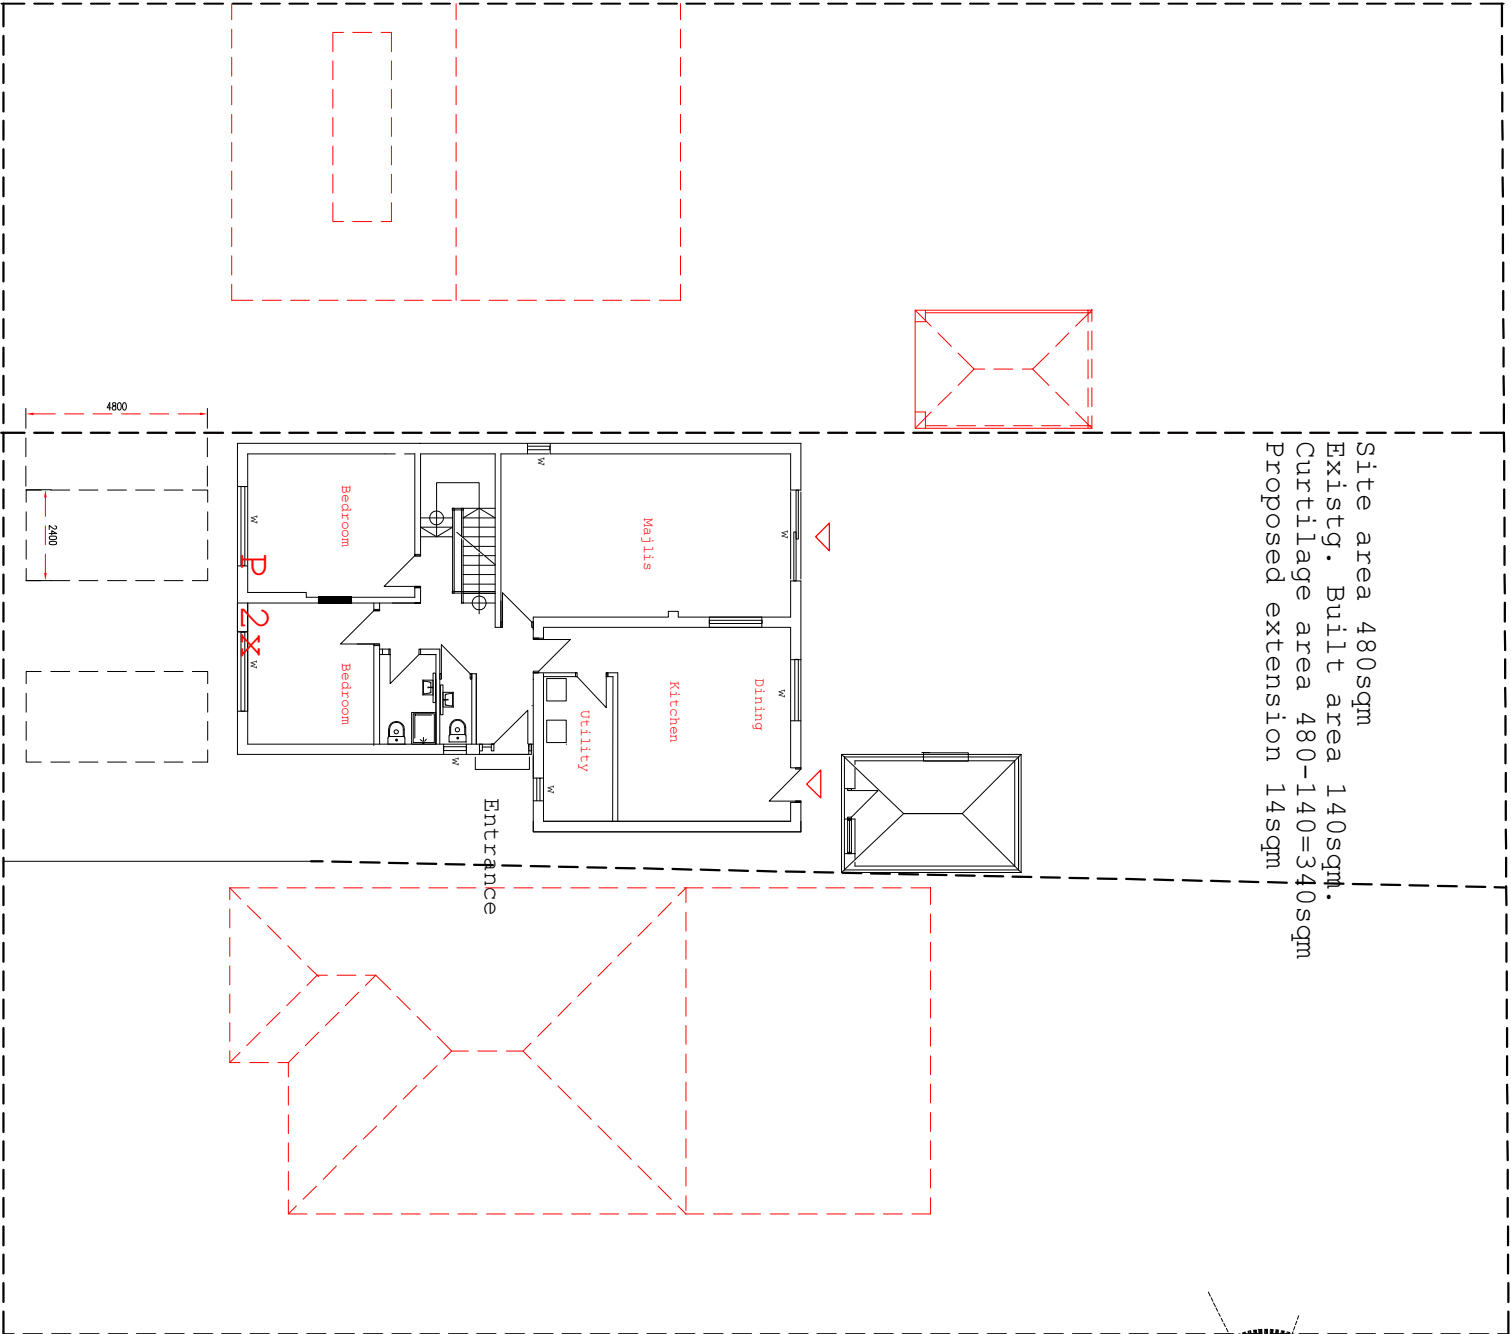


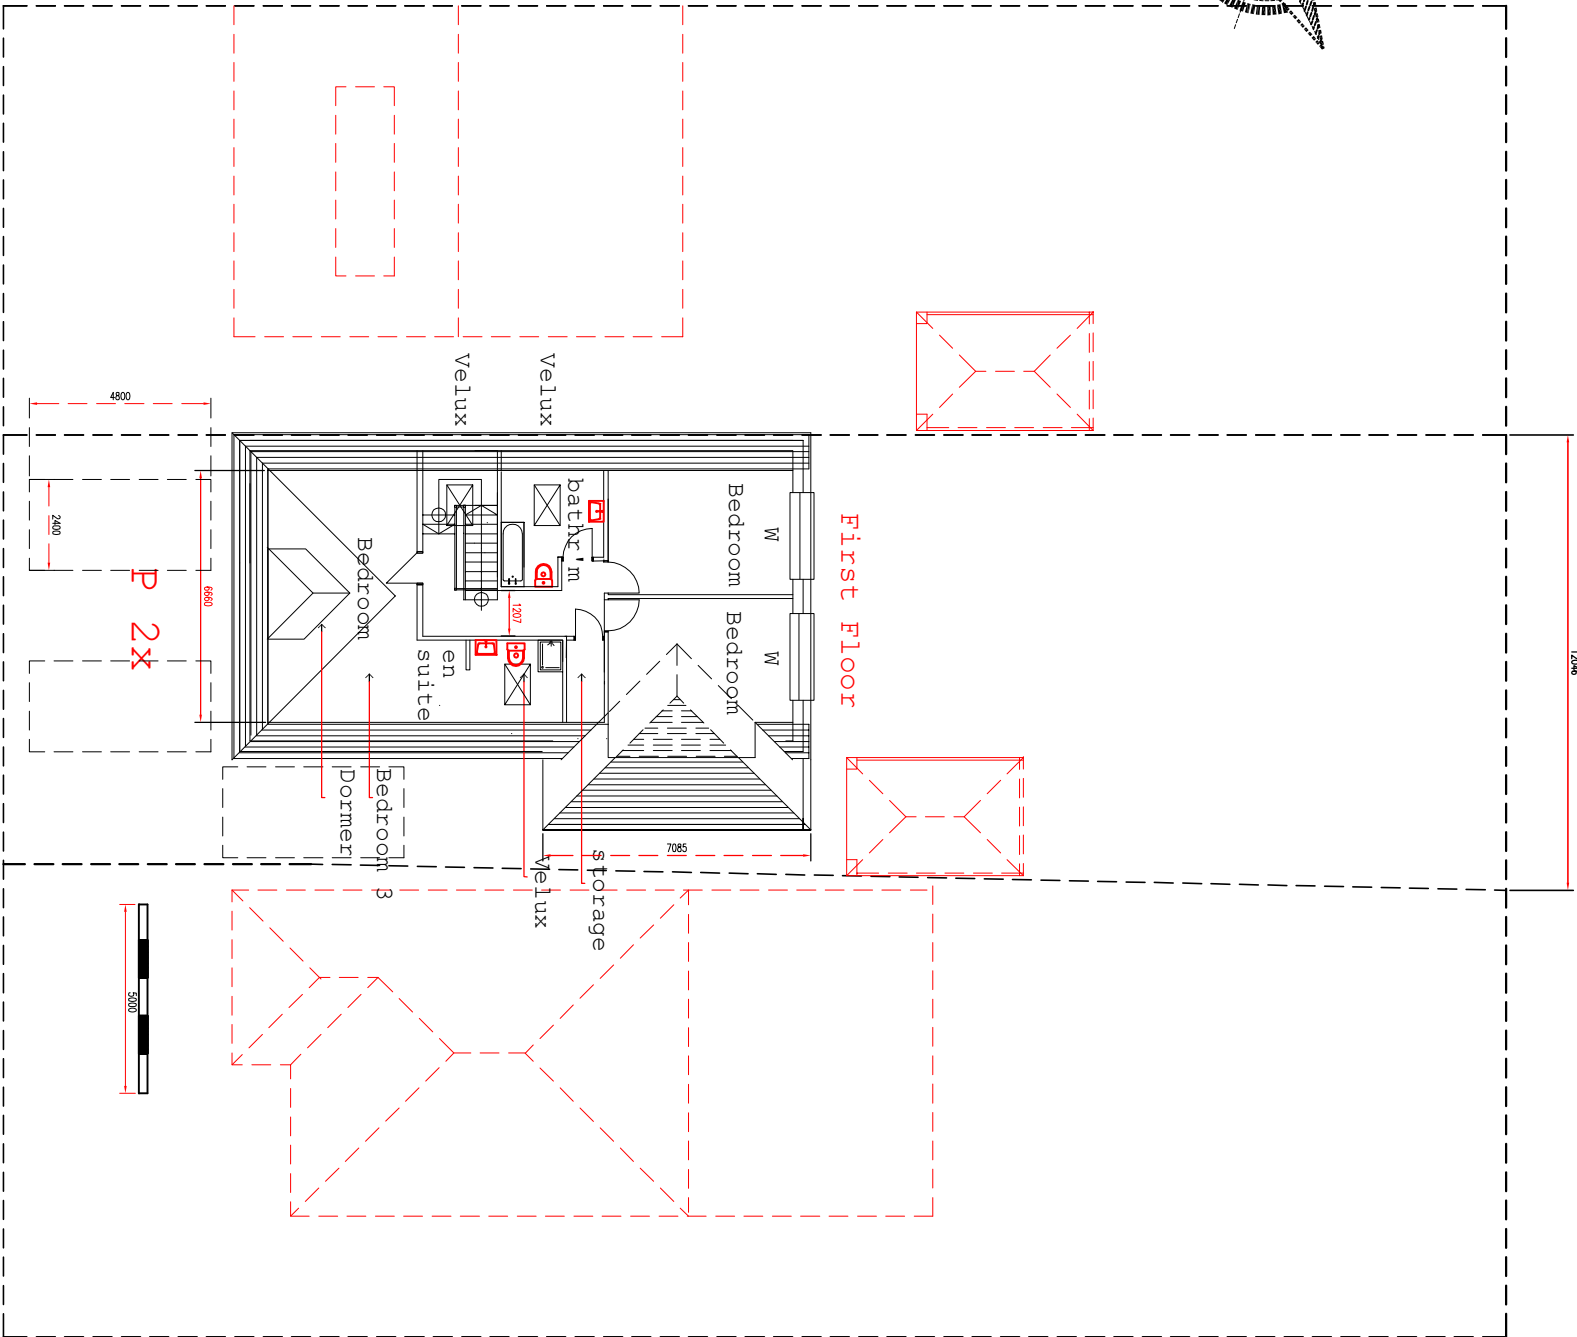

Site area 480sqm
Existg. Built area 140sqm.
Curtilage area 480-140=340sqm
Proposed extension 14sqm

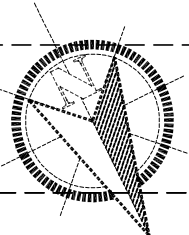

First Floor

25 Clifton Gardens Proposed Ground Floor

25 Clifton Gardens Proposed 1st Floor

Revised	Project:	Drawing:	Scale:	Issued for:
	Construction of additional roof floor space + Dormer @ Front 25 Clifton Gardens, SO18 3DA	Proposed Site Plan GF & 1st Floor Plan	25-24 000 1/200	Mr A. Nazari 25 Clifton Gardens Southampton mob:07532 718642