



Comments:

- This drawing is the copyright of ATP Architectural Design and is not to be reproduced without prior written consent.
- Use given dimensions over scaling, do not scale from this drawing unless for plotting purposes.
- This drawing should be read in conjunction with other associated drawings, designs and calculations.
- ATP Architectural Design is the trading name of ATP Design Ltd (12131860), a private limited company in England and Wales, whose registered office is 11 Floor Mill House, 25-26, Bow Road, Croydon, Hampshire, United Kingdom, PO8 3DT.


- Materials**
- white painted sand/cement render
 - anthracite grey windows and doors
 - anthracite grey concrete roof tiles
 - anthracite grey fascia's/soffits and rainwater goods
 - storm grey composite cladding
 - glazed Juliet balcony
 - Obscured window fixed shut
 - Obscured window top opener 1.7m from FFL

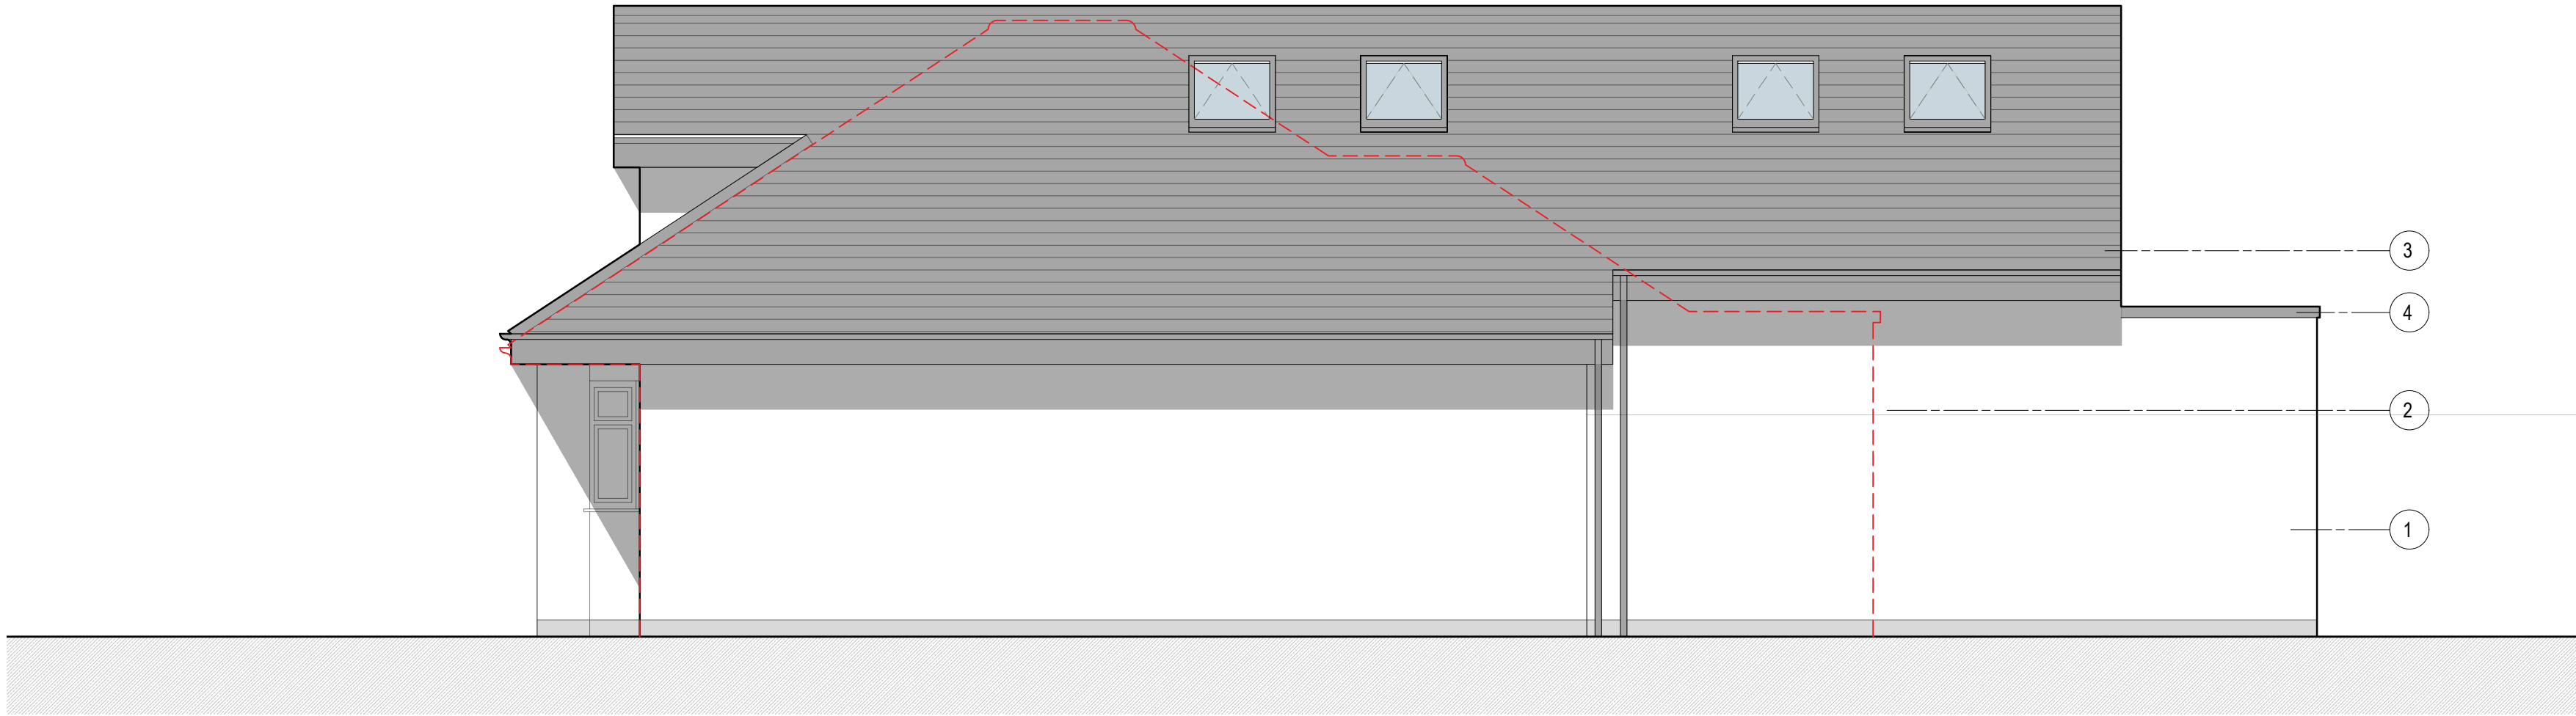


05 Northern Elevation
Scale - 1:50

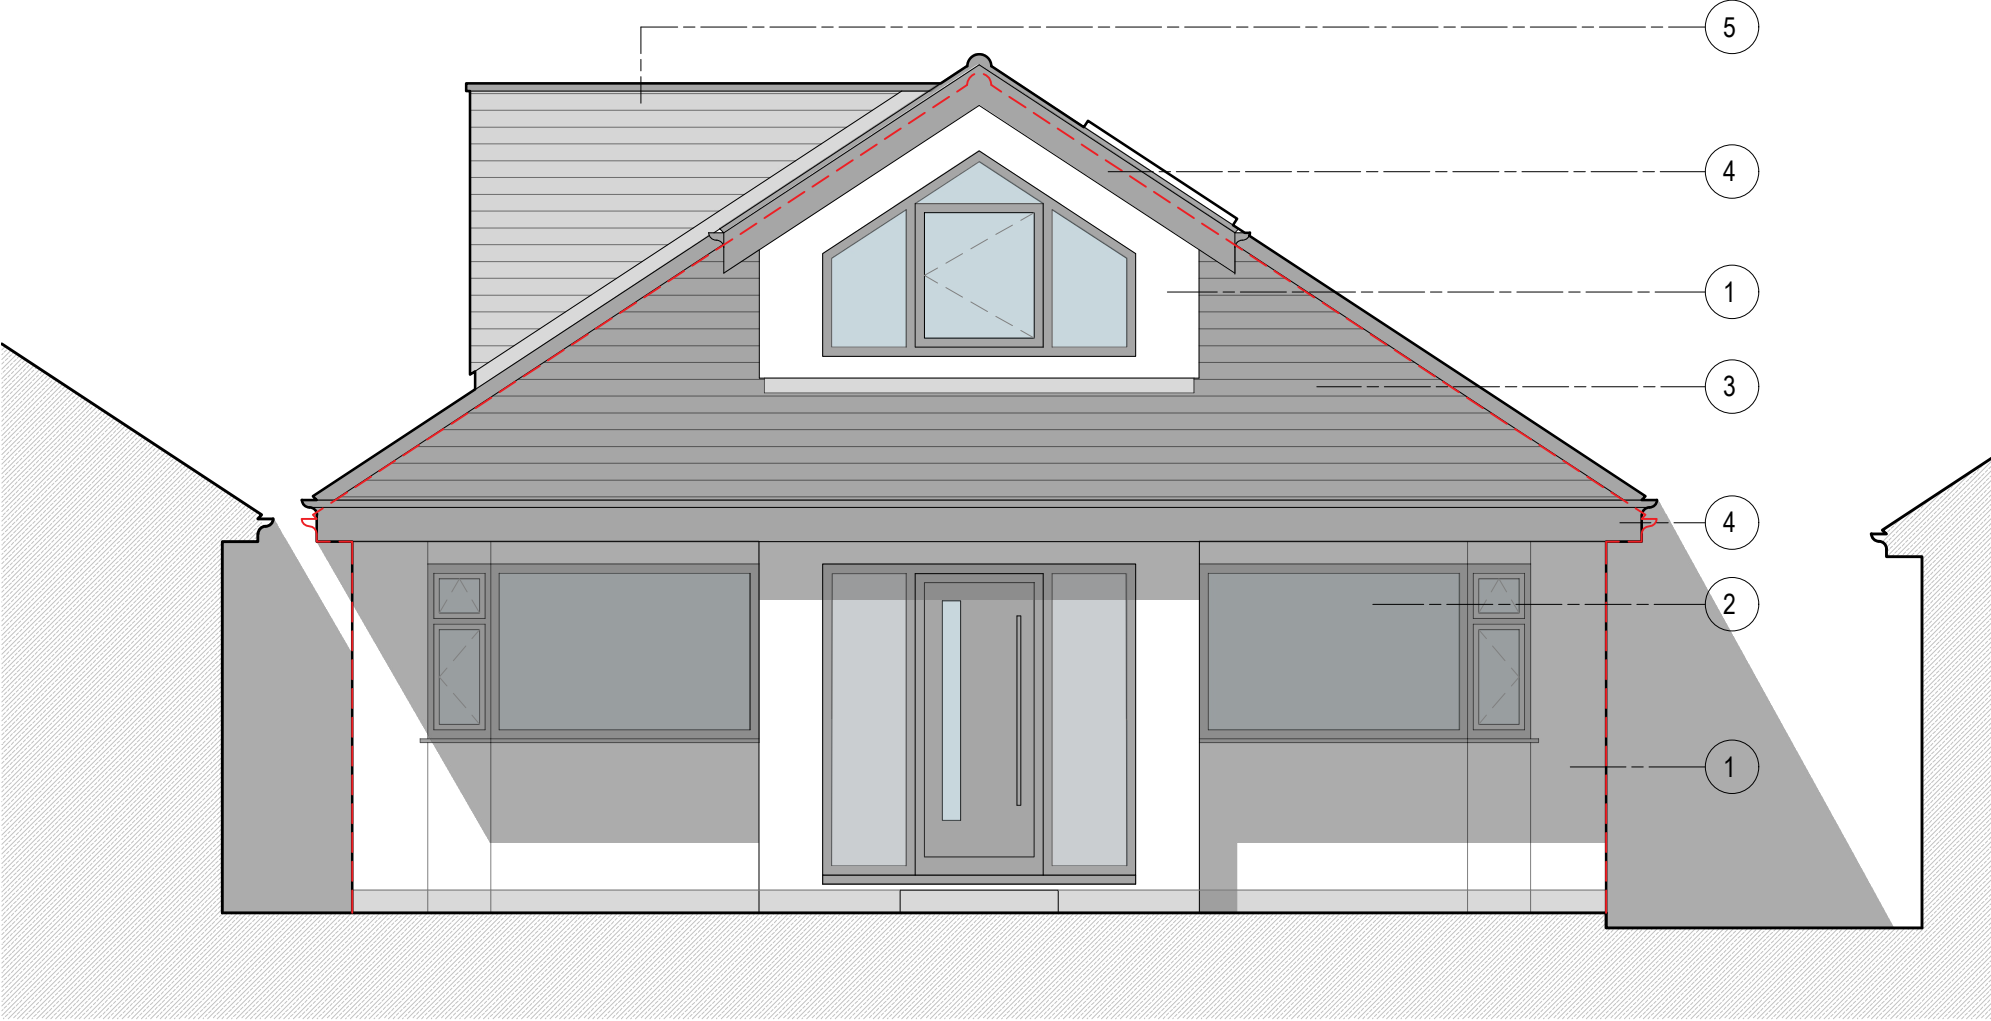


06 Eastern Elevation
Scale - 1:50

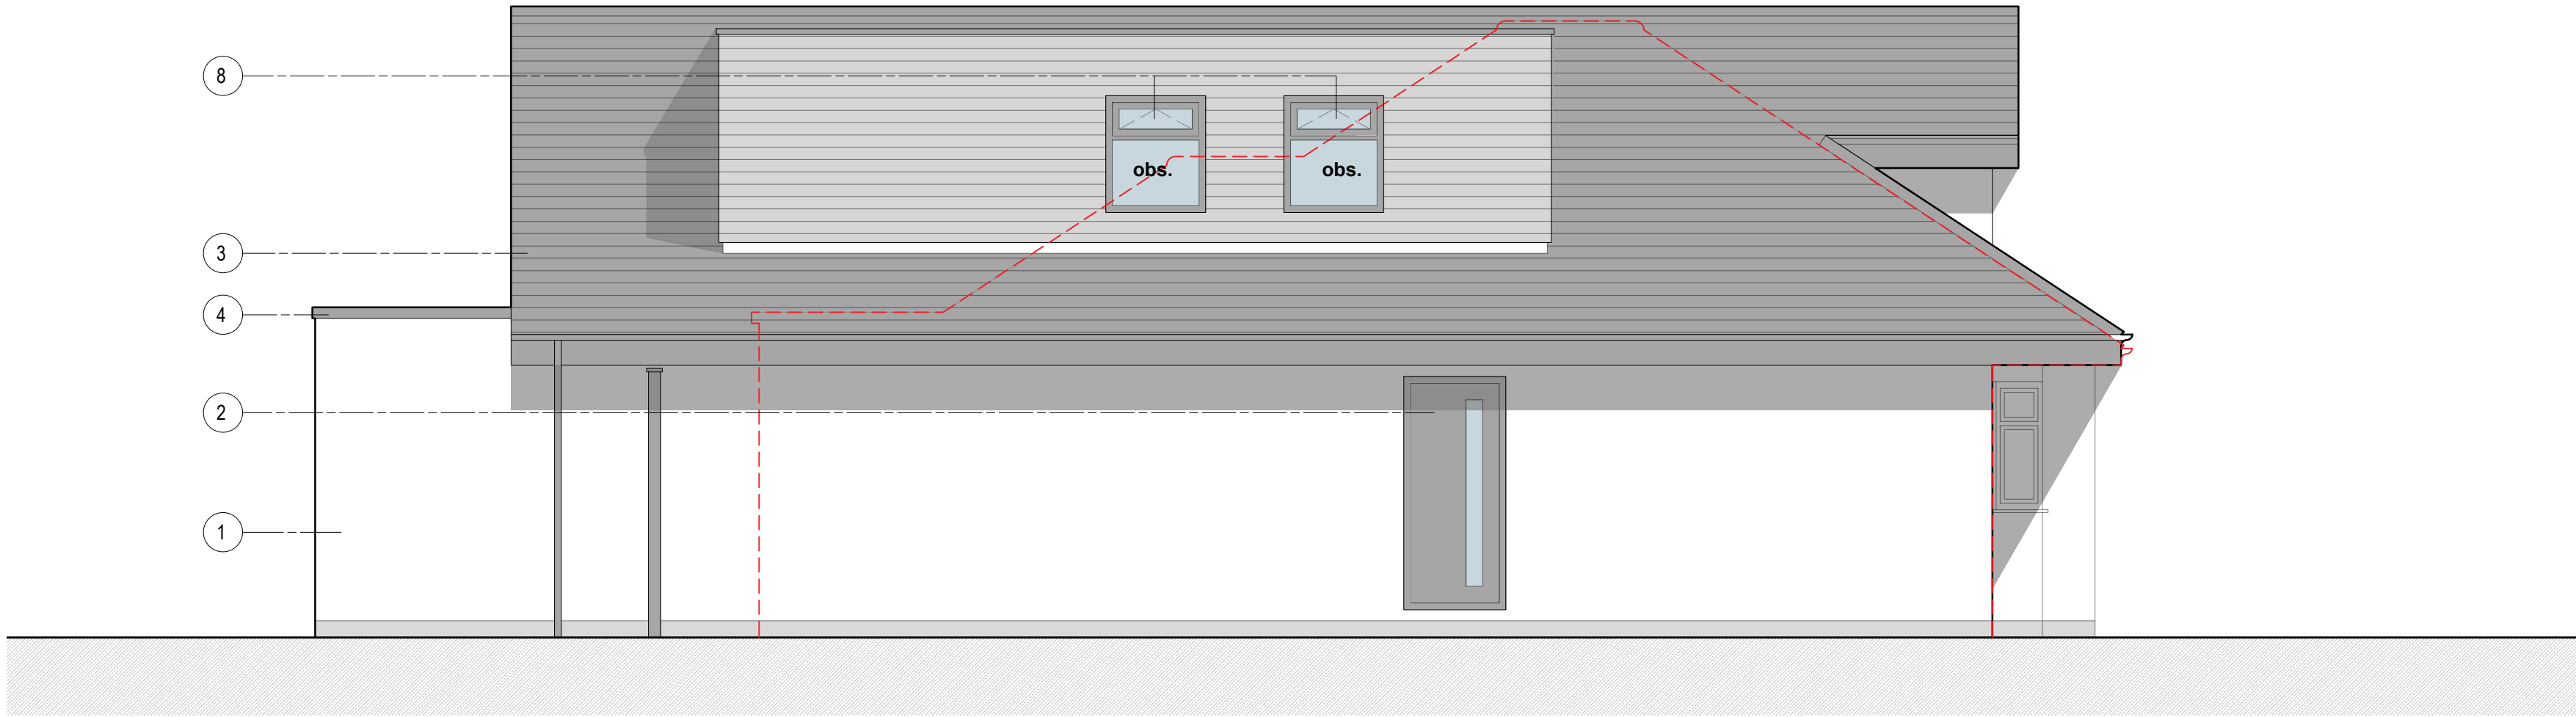


03 Southern Elevation
Scale - 1:50

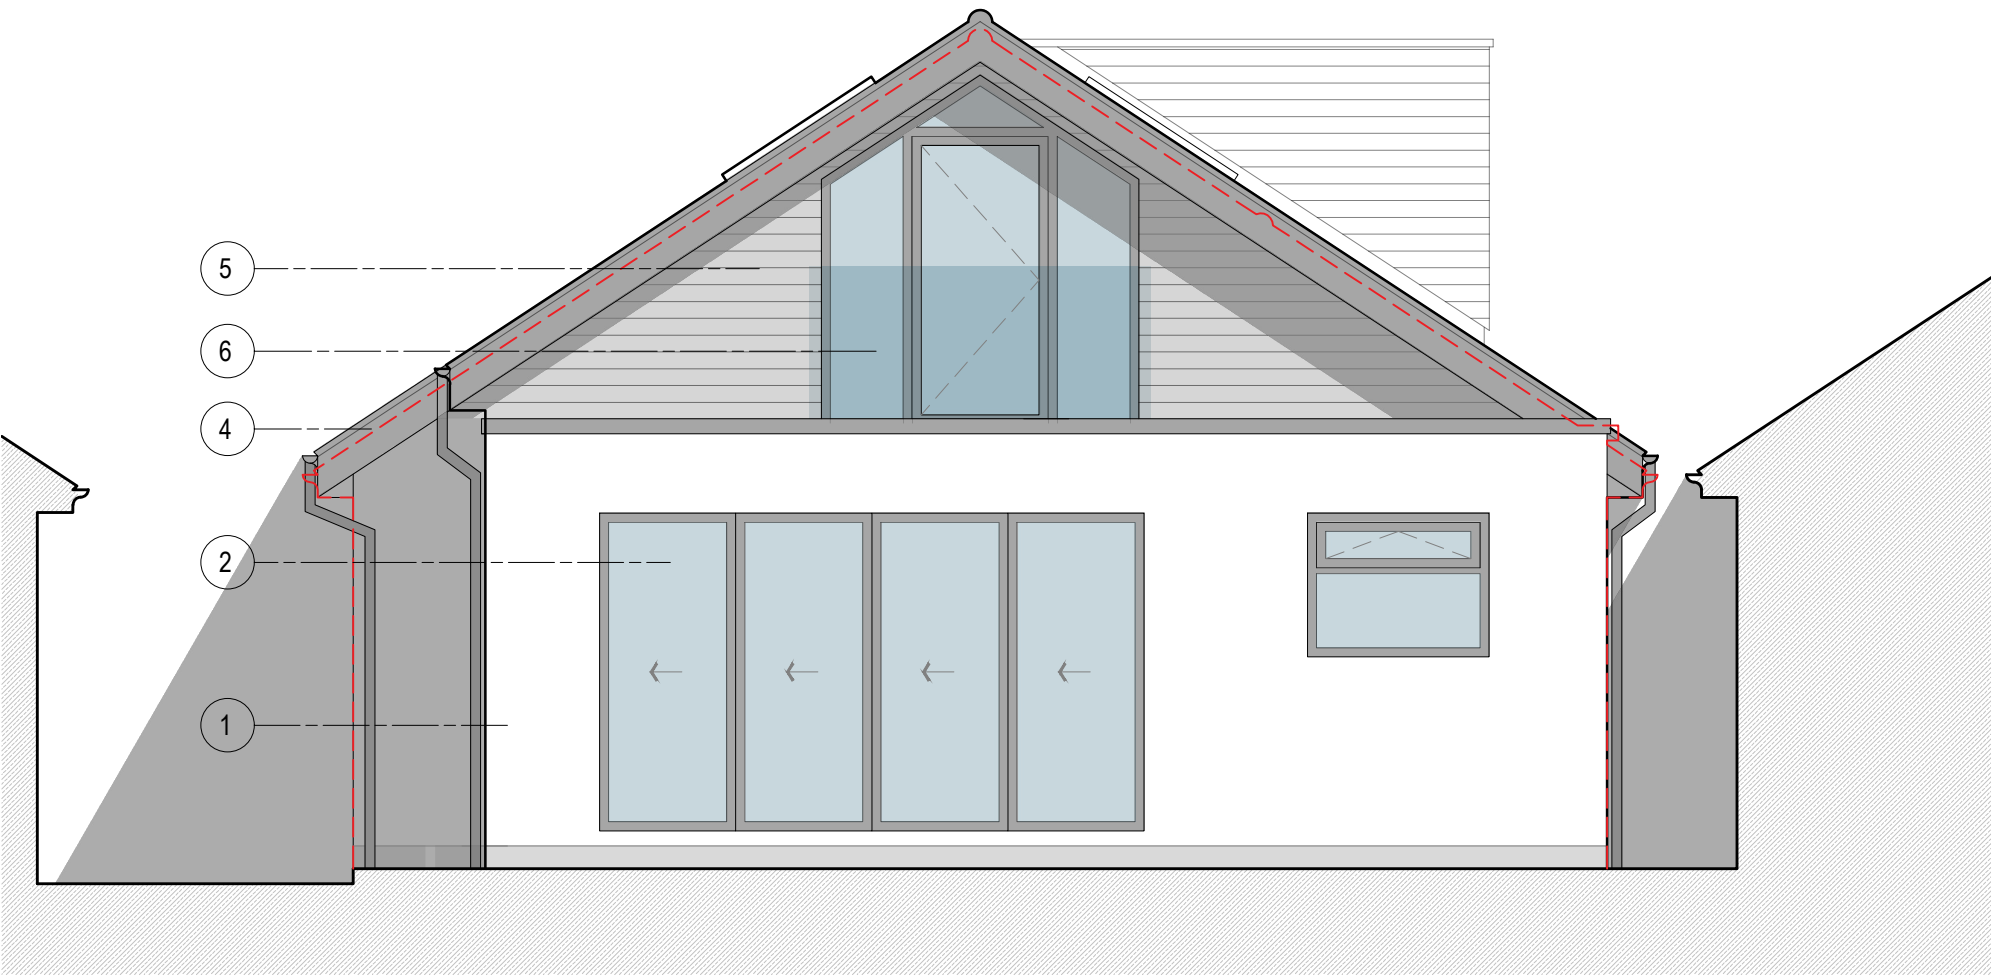

04 Western Elevation
Scale - 1:50

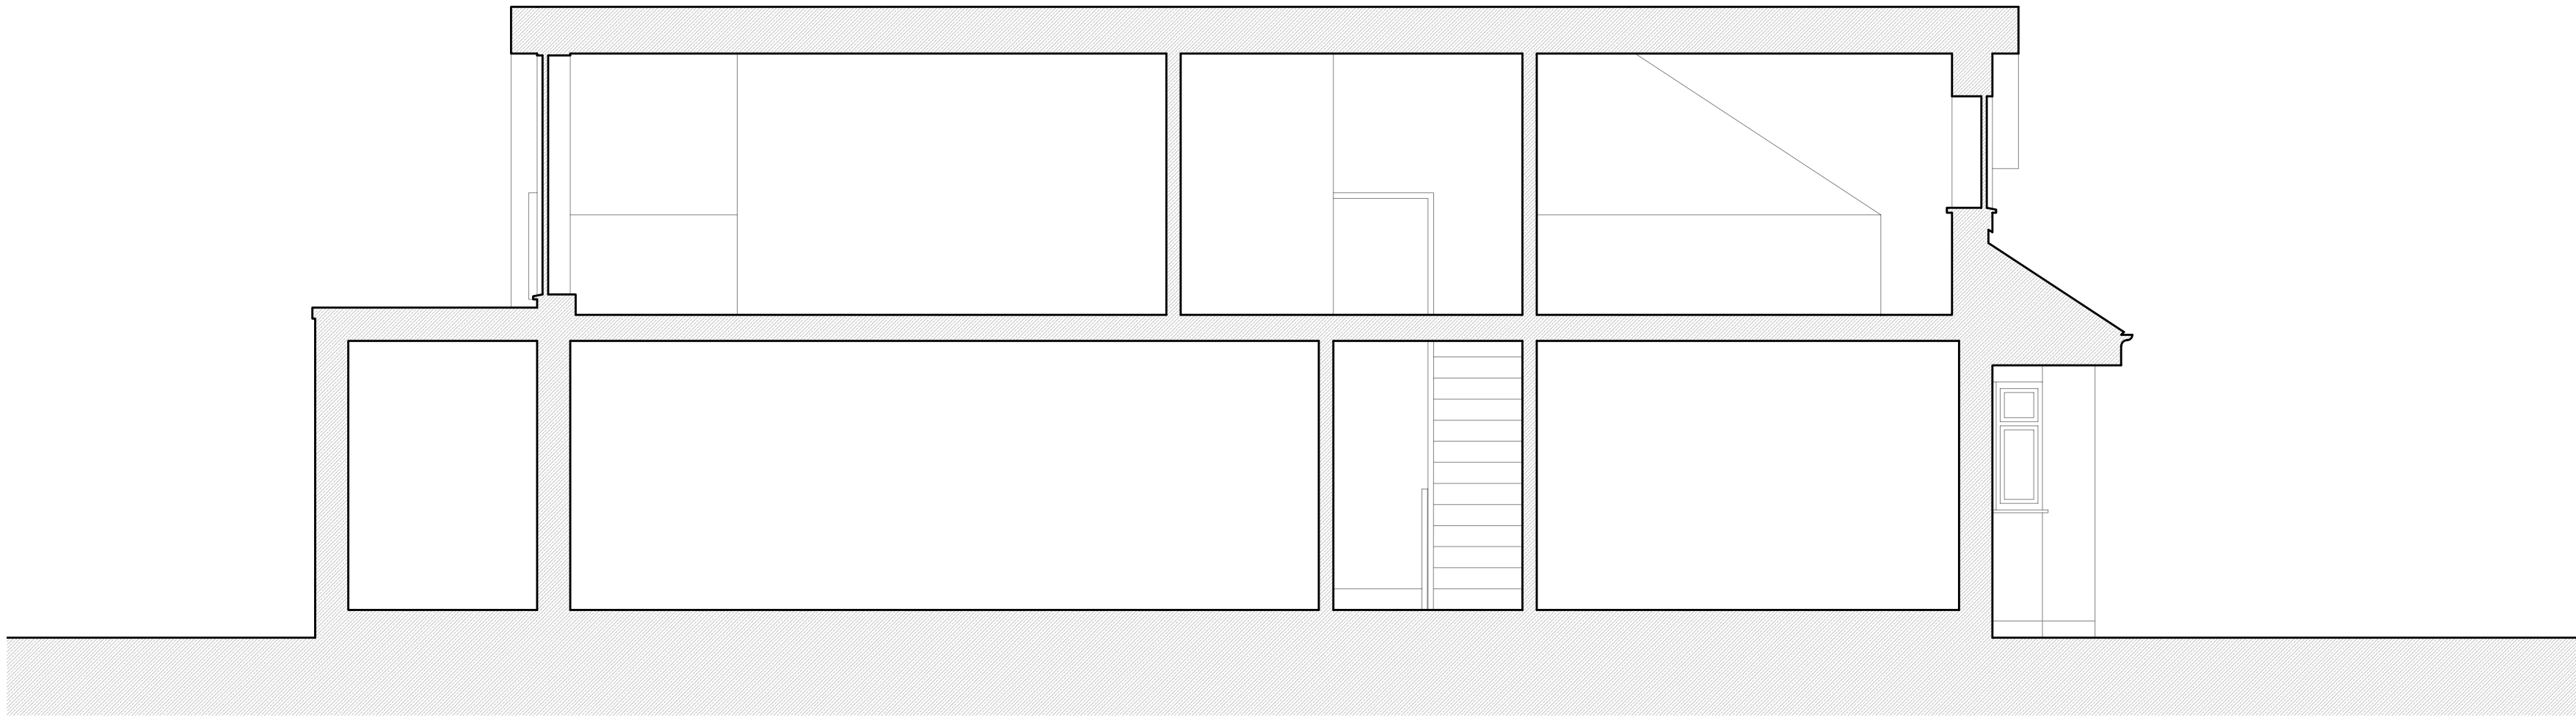

01 Section A-A
Scale - 1:50

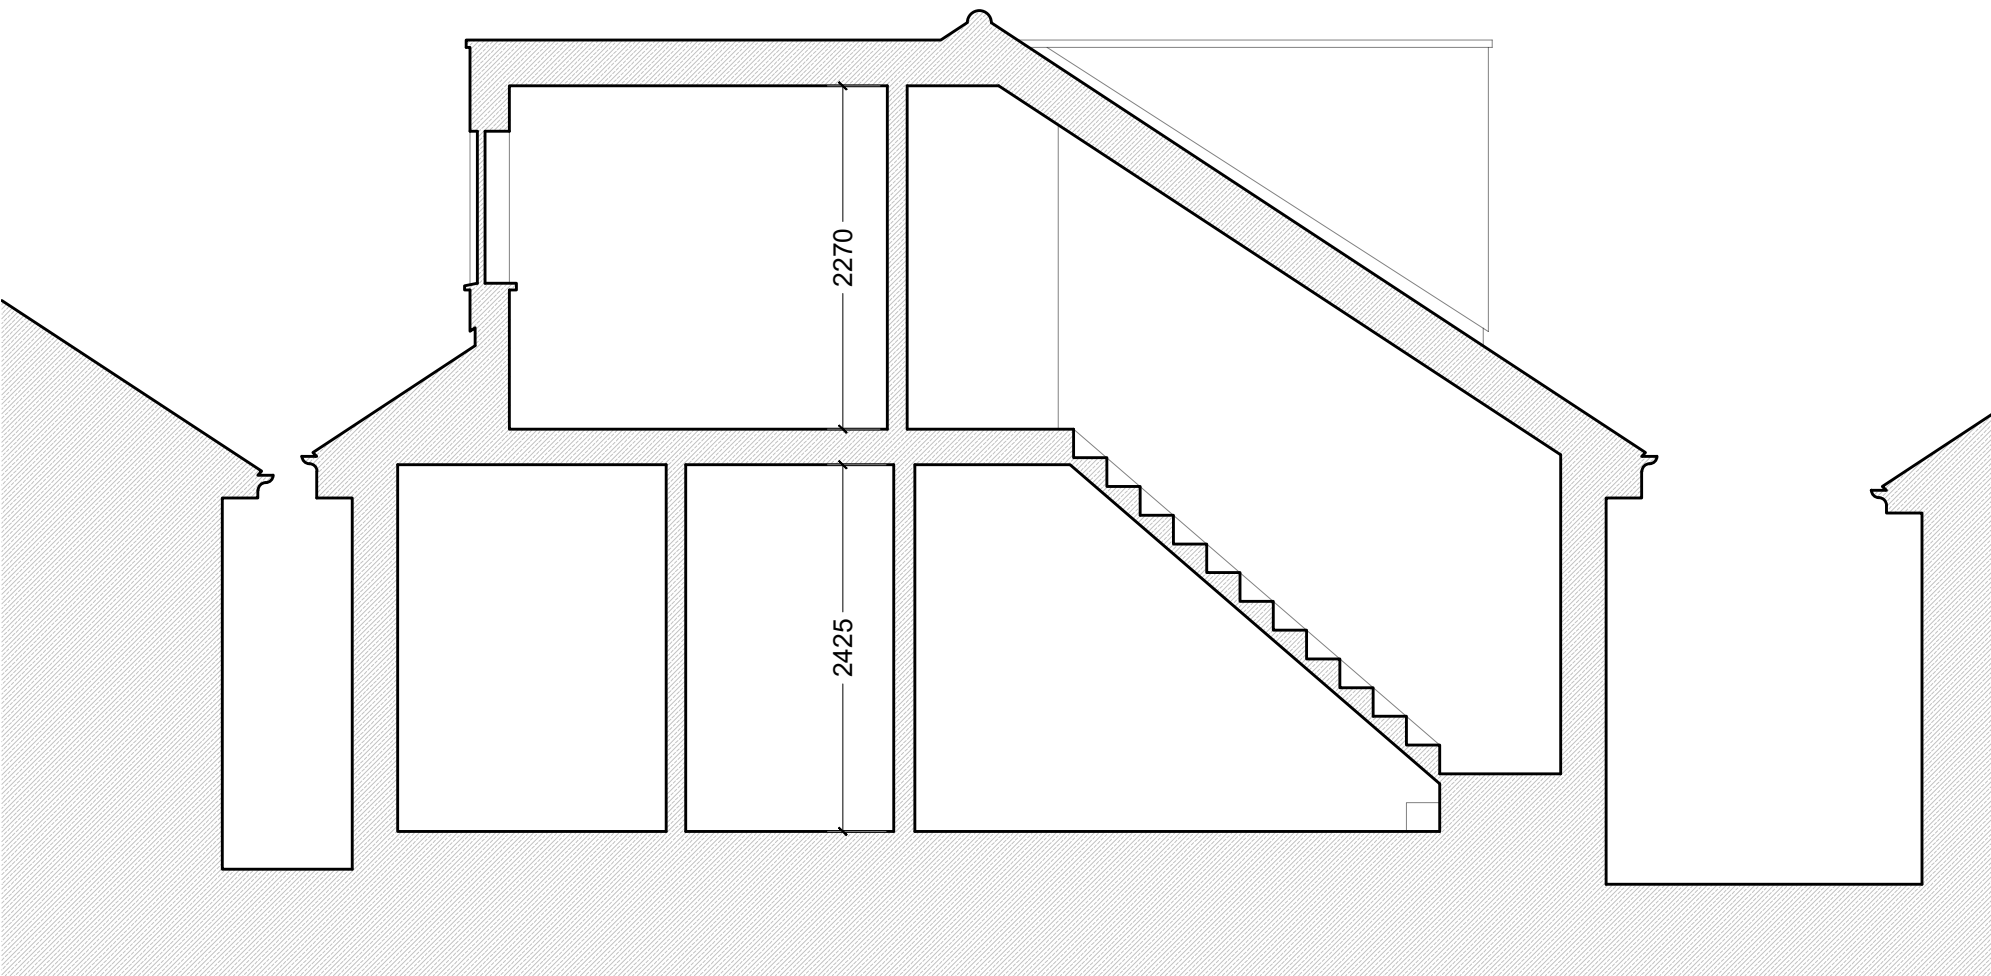

02 Section B-B
Scale - 1:50

G - Front door revised.	15/01/24
F - LPA revisions.	01/03/23
E - LPA revisions.	09/02/23
D - LPA revisions.	25/01/23
C - Client revisions.	14/11/22
B - Client revisions.	08/11/22
A - Rear extension enlarged.	20/10/22

Revision	Date
Revision status: G	
Drawing date: 15/01/24	
Client:	
Chrissie Fryer	

Project:
**68 Telegraph Road
West End
Southampton SO30 3EY**

Ref:
22|164

Status:
Planning

Scale @ A1 1:50

1m 0 1m

Drawing:
Proposed Elevations

Number:
A202