

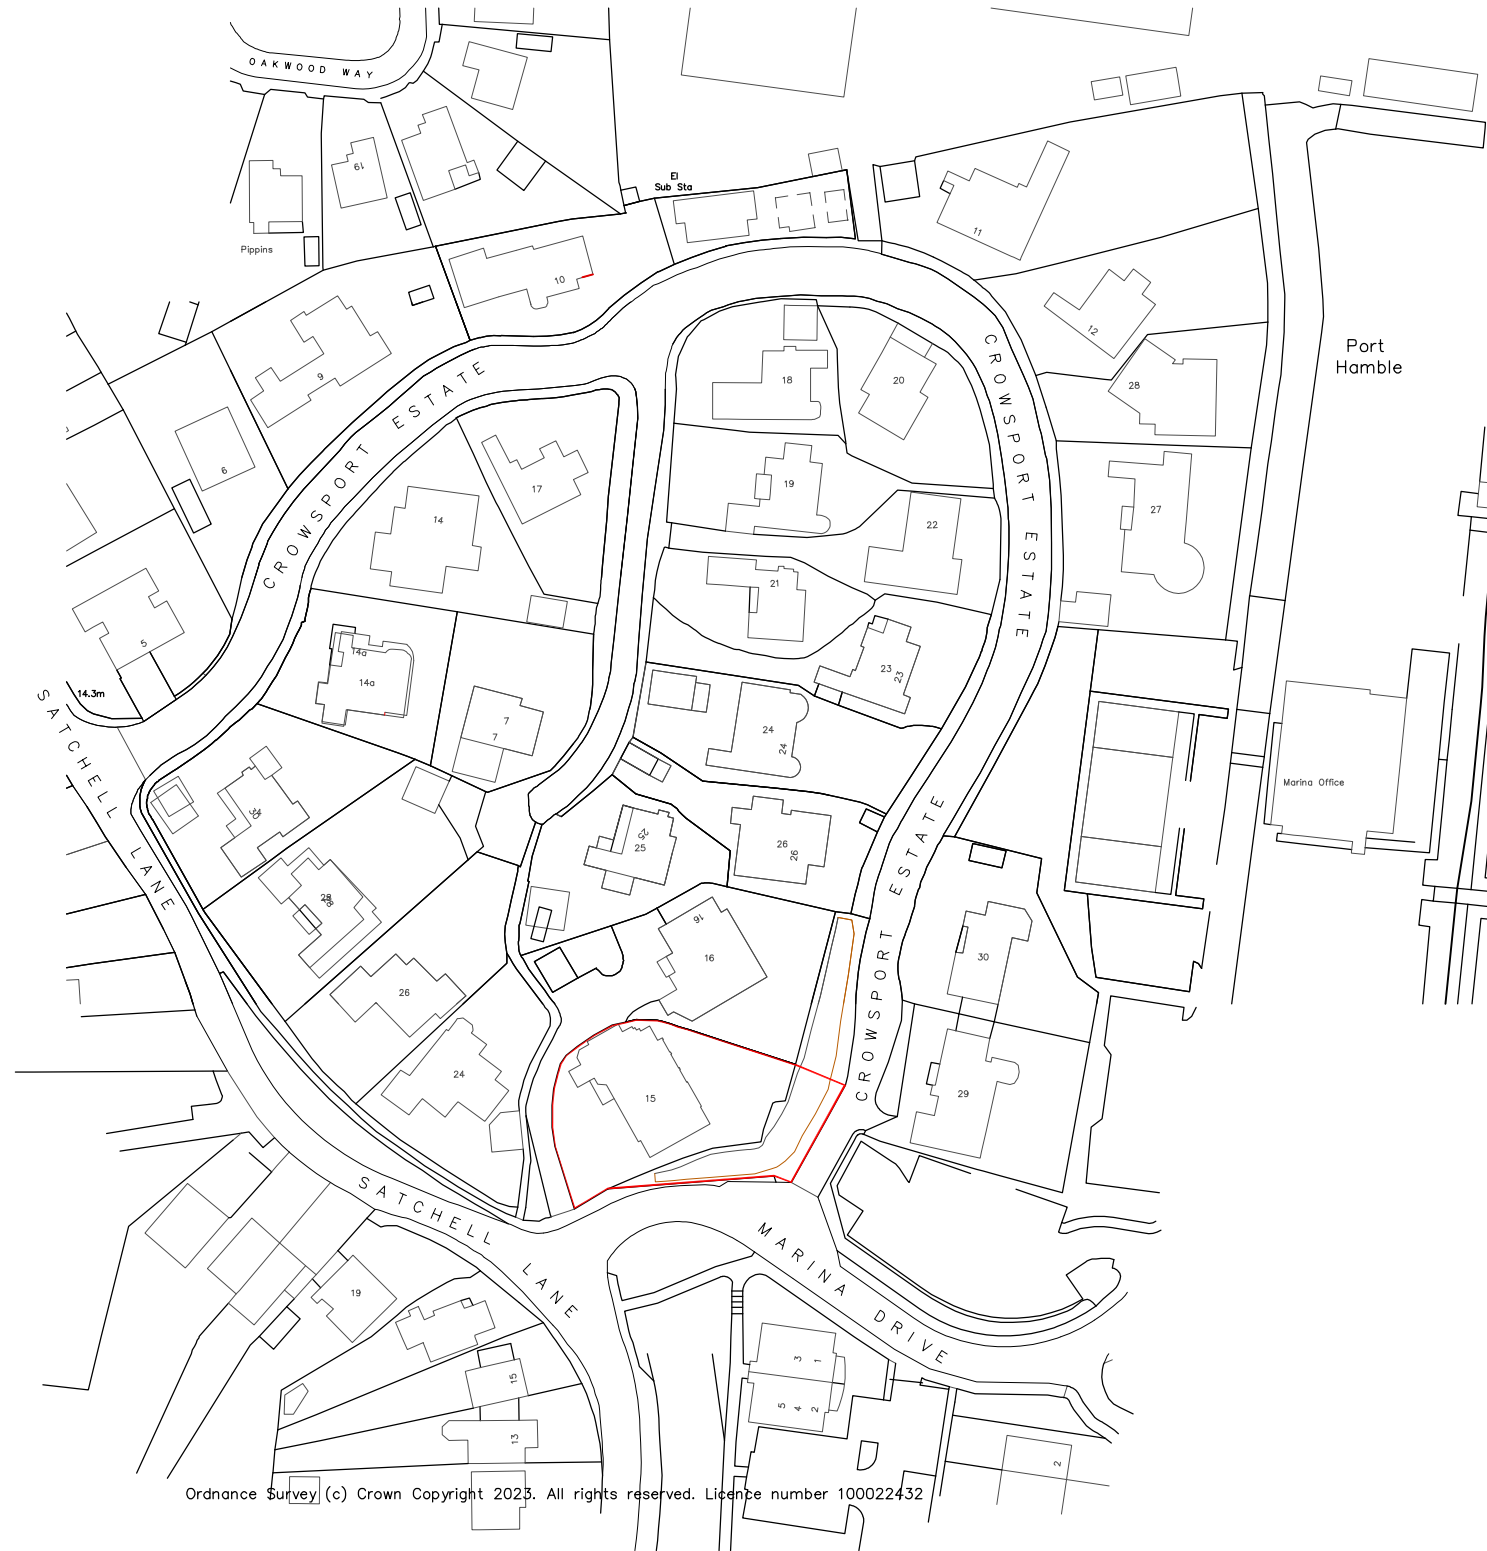
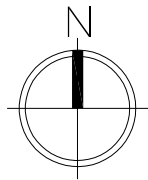


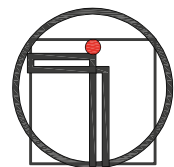

© STRINGENT COPYRIGHT:
This drawing has been produced for:
Mr S & Mrs C Barber
and prepared for submission as part of any statutory Applications. It is not intended for use by any other person or for any other building project or purpose without prior permission from Toldfield Architects Ltd.

SITE LOCATION PLAN

1:1250

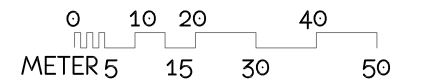

**TOLDFIELD
ARCHITECTS**

Toldfield Architects Ltd
5 Freemantle Business Centre
152 Millbrook Road East
Southampton
SO15 1JR
Tel: 023 80 236165

Emails:
info@toldfieldarchitects.co.uk
adi@toldfieldarchitects.co.uk
kourosh@toldfieldarchitects.co.uk
Web: www.toldfieldarchitects.co.uk

Project Name and Address:

15 CrowSPORT Estate, Hamble Le Rice,
Hamble. SO31 4HG

Client:

Mr S & Mrs C Barber

Drawing Title:

Site Location Plan

Project Ref:

230601

Origin:

TA

Zone:

-

Level:

-

Type:

-P

Role:

-A

Number:

-P00

Rev:

-

Status:

Householders Planning Application

TA Code:

230601

Project Stage:

Planning

Sheet @ A3:

1:1250

Date:

12/01/2024

Rev:

Comments:

AP

Dr:

Ch: