




PLAN

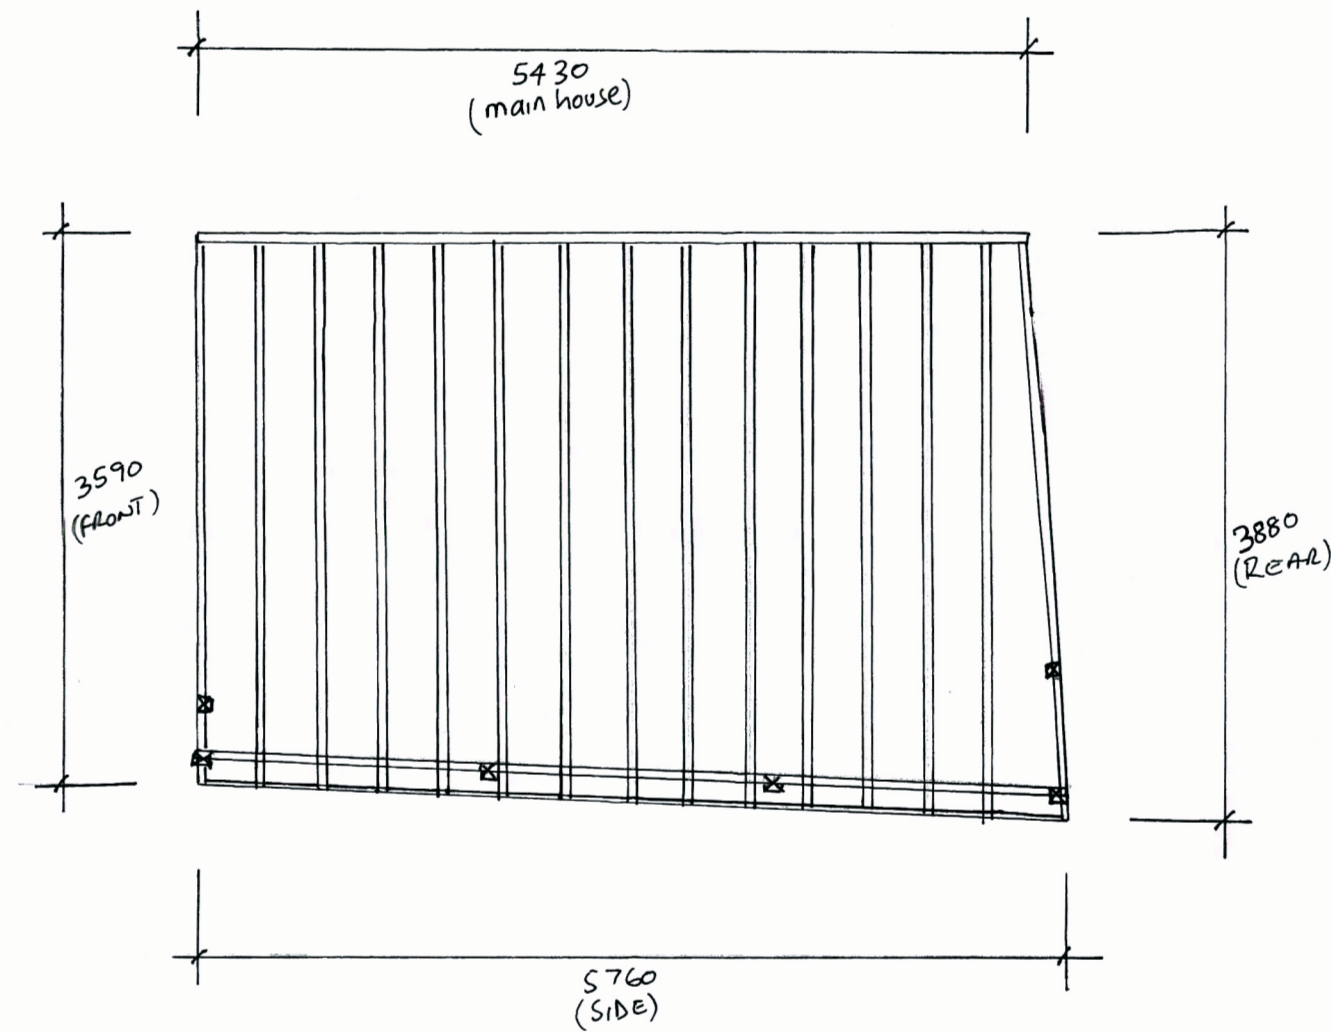


SECTION A

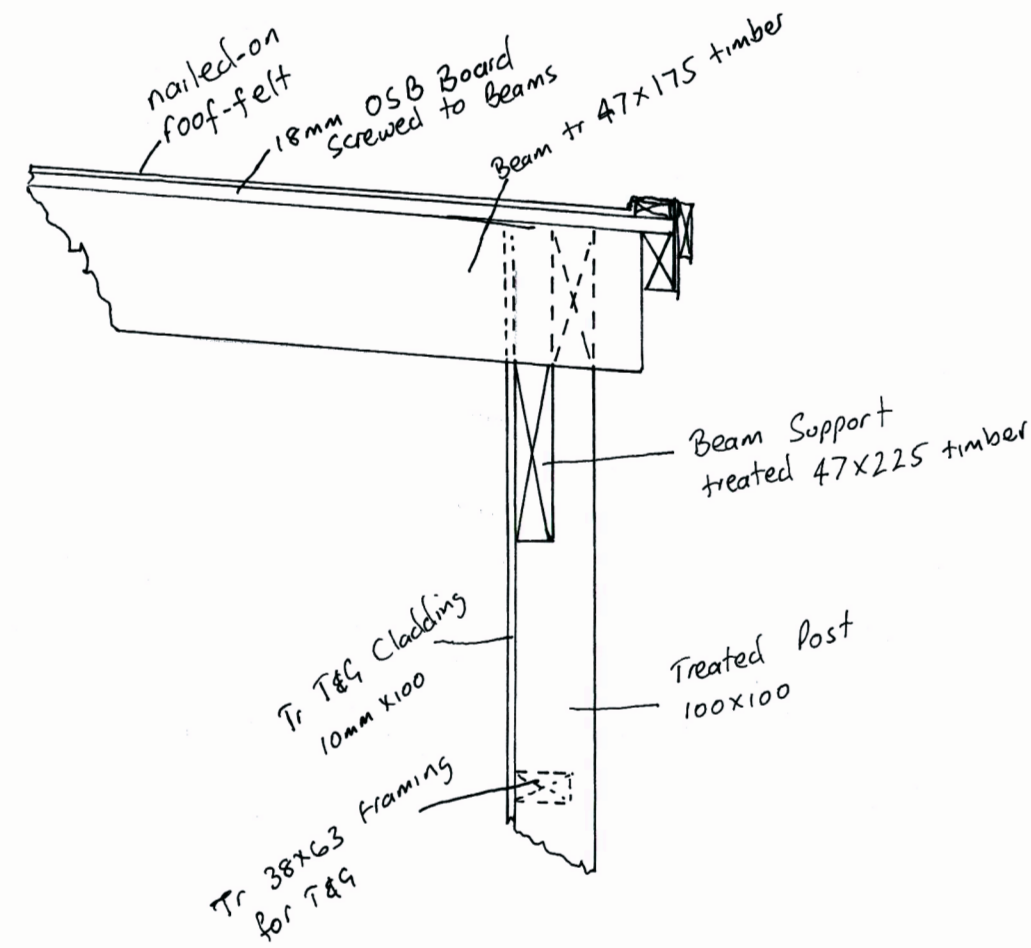

SECTION B

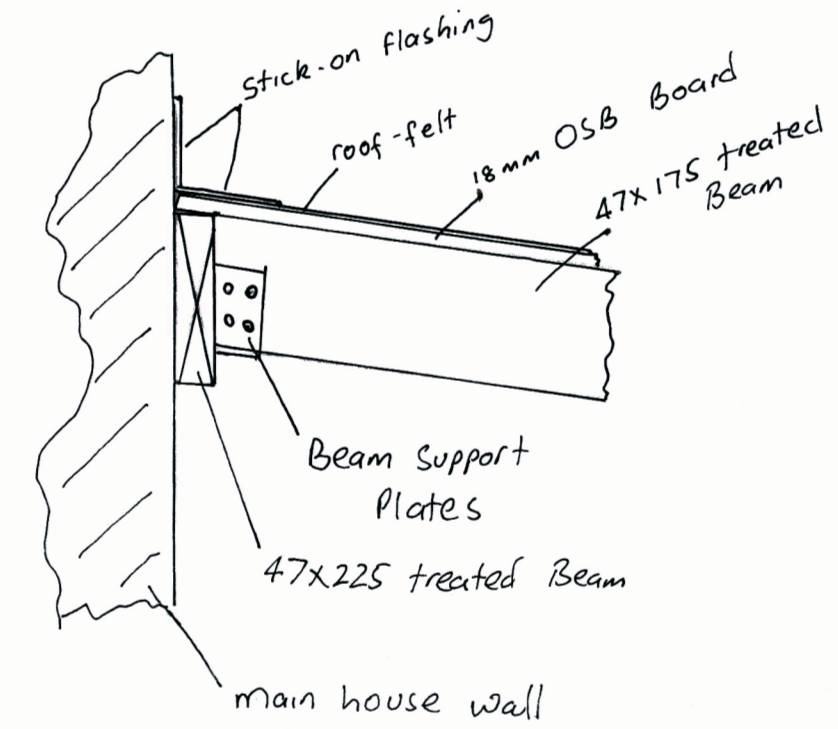

Front Elevation

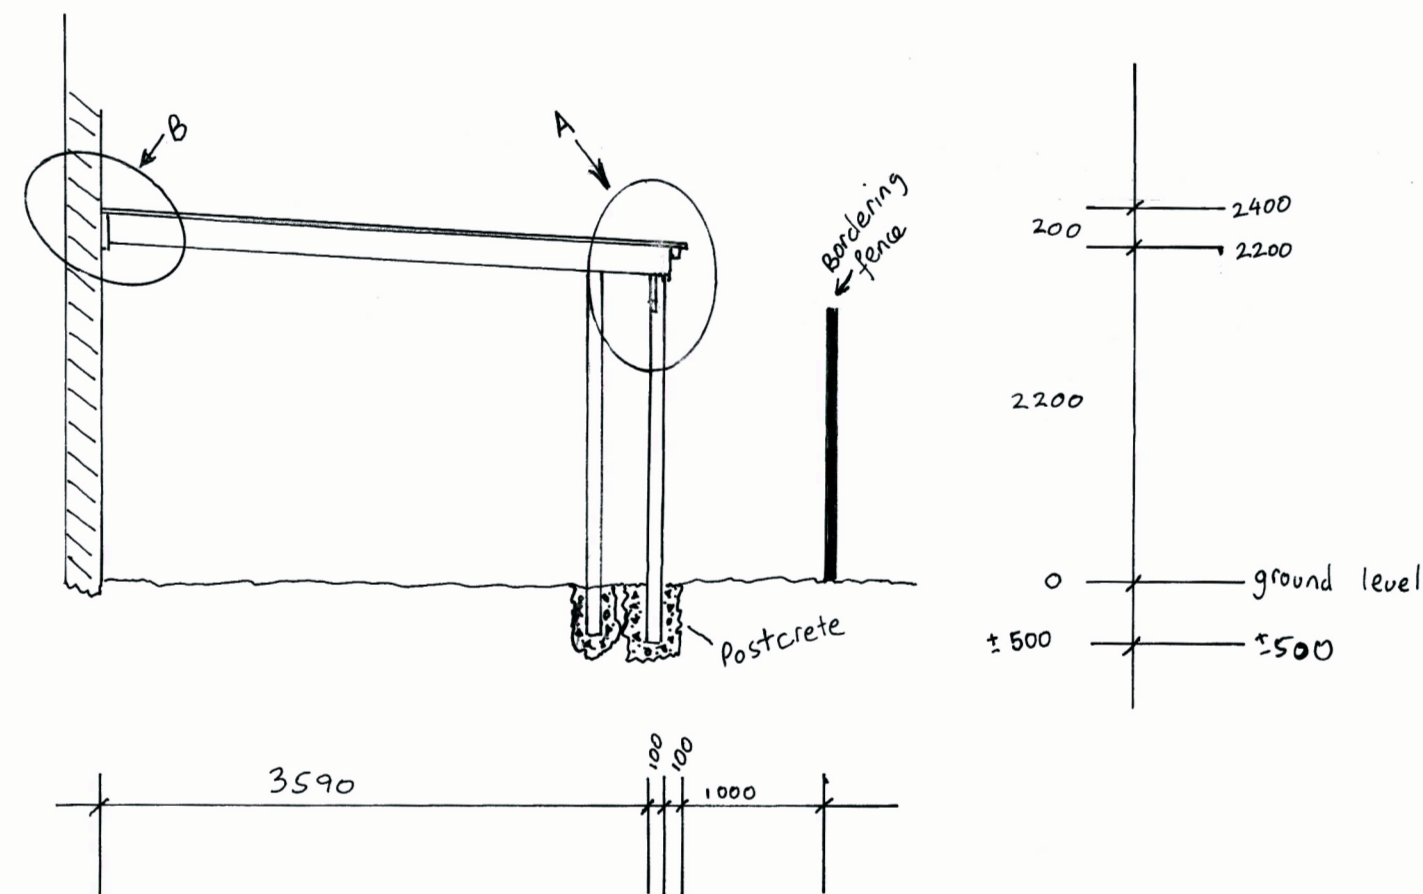

NOTES.

- Rainwater: Collected into a water butt, excess water to be channelled into home waste water system
- All timber to be treated

Mr Bernard Musiyazviriyo
SA Upper Northam Close
Hedge End
SO30 4BB
Hampshire. UK

DATE: 11/01/2024

Scales used: 1:100, 1:50