


Figure 3 Examples of above-ground stabilizing systems

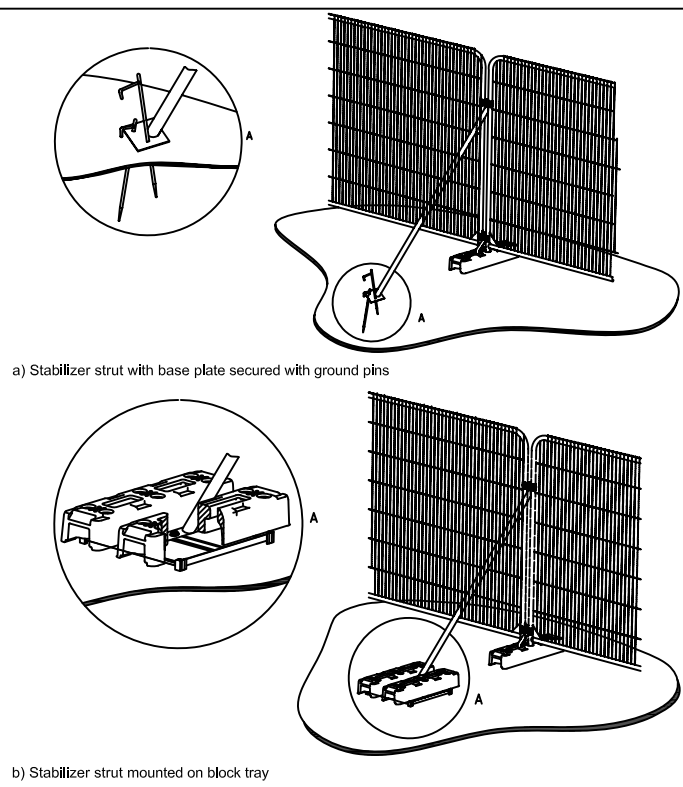

Tree protection barriers to be established at the start of site works, retained and maintained in the positions shown for the duration of all external works, delivery of bulk materials and skips etc.


Barrier to be located along edge of driveway



PROTECTIVE FENCING. THIS FENCING MUST BE MAINTAINED IN ACCORDANCE WITH THE APPROVED PLANS AND DRAWINGS FOR THIS DEVELOPMENT.



**TREE PROTECTION AREA
KEEP OUT !**
(TOWN & COUNTRY PLANNING ACT 1990)
TREES ENCLOSED BY THIS FENCE ARE PROTECTED BY PLANNING CONDITIONS AND/OR ARE THE SUBJECTS OF A TREE PRESERVATION ORDER.
CONTRAVENTION OF A TREE PRESERVATION ORDER MAY LEAD TO CRIMINAL PROSECUTION
ANY INCURSION INTO THE PROTECTED AREA MUST BE WITH THE WRITTEN PERMISSION OF THE LOCAL PLANNING AUTHORITY

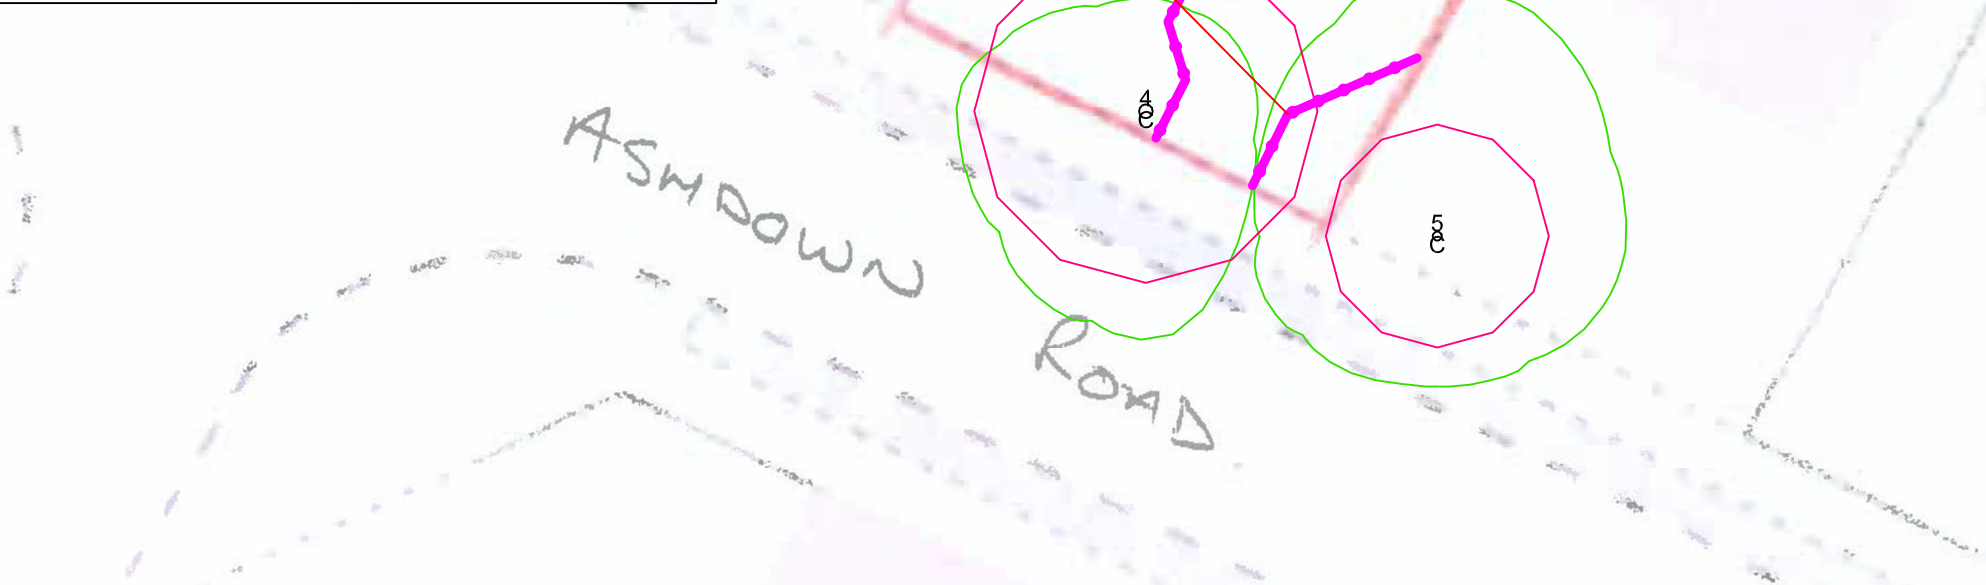

- KEY
- ROOT PROTECTION AREA (RPA)
 - CROWN SPREAD
 - TREE NUMBER
 - CATEGORY
 - Category 'A'
 - Category 'B'
 - Category 'C'
 - Category 'U'

- TREES TO BE RETAINED AND PROTECTED
- TREE PROTECTION BARRIER LOCATION
- PROPOSED EXTENSION

JOB TITLE
86 Ashdown Road,
Chandlers Ford,
SO53 5QG


DRAWING TITLE
Tree Protection Plan

CBA DRAWING No.
CBA11814.02 TPP
BASE PLAN DRAWING No.
5021001097 Proposed
SCALE 1:200 @ A3

DRAWN NB
DATE January 2024

THIS DRAWING IS COPYRIGHT OF CBA Trees.
AND SHOULD NOT BE REPRODUCED WITHOUT
PERMISSION. ALL DIMENSIONS MUST BE
CHECKED ON SITE AND NOT SCALED FROM
THIS DRAWING.

CBA Trees
Chesham House, Arrow Close, Bovingdon Wood, SO50 4SY
Tel: 02380 986229

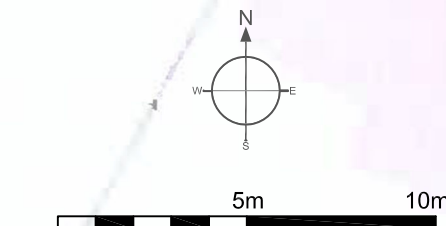

- Shading Arcs not shown on this plan.
- Root Protection Areas are shown as a theoretical polygon and at this stage do not take into account site features and constraints.
- All trees hedge outlines are indicatively plotted.