


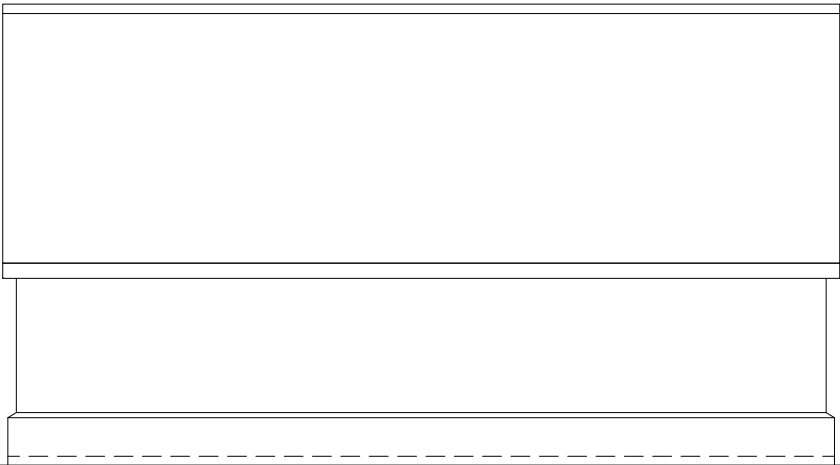

Existing Front View Street scene(including garage workshop F/08/63686 approved)

Scale 1:100




garage workshop F/08/63686 approved)




Proposed Front View Street scene(including garage workshop F/08/63686 approved)

Scale 1:100

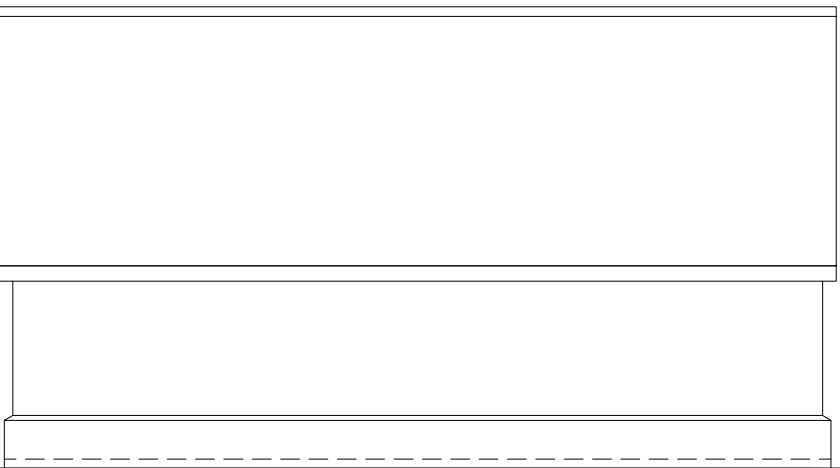

garage workshop F/08/63686 approved)

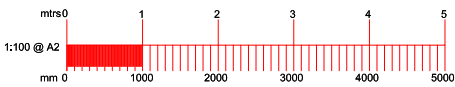

Notes
All dimensions and details to be checked on site by builder prior to commencement of works.
This plan must not be acted upon Until it has been approved by the Local Authority.
Client to conform to party wall act of 1996 if required.

B		
A		
	Date	Revisions

Drawing Title.
Street Scene

SITE ADDRESS Woodland View Winchester Road Fair Oak Eastleigh SO50 7HD	CLIENT ADDRESS
---	----------------

Scale.	as noted	PAPER SIZE A2
Date.	January 2024	Drawn by. <i>R.N.S.</i>

Sanders Design Services Ltd

95 Cedar Road
Hythe
Southampton
SO45 3PX

www.sandersdesignservices.co.uk
info@sandersdesignservices.co.uk

023 8020 7195

Drawing No	Revision
col sht 8	x