



GOODS VEHICLE

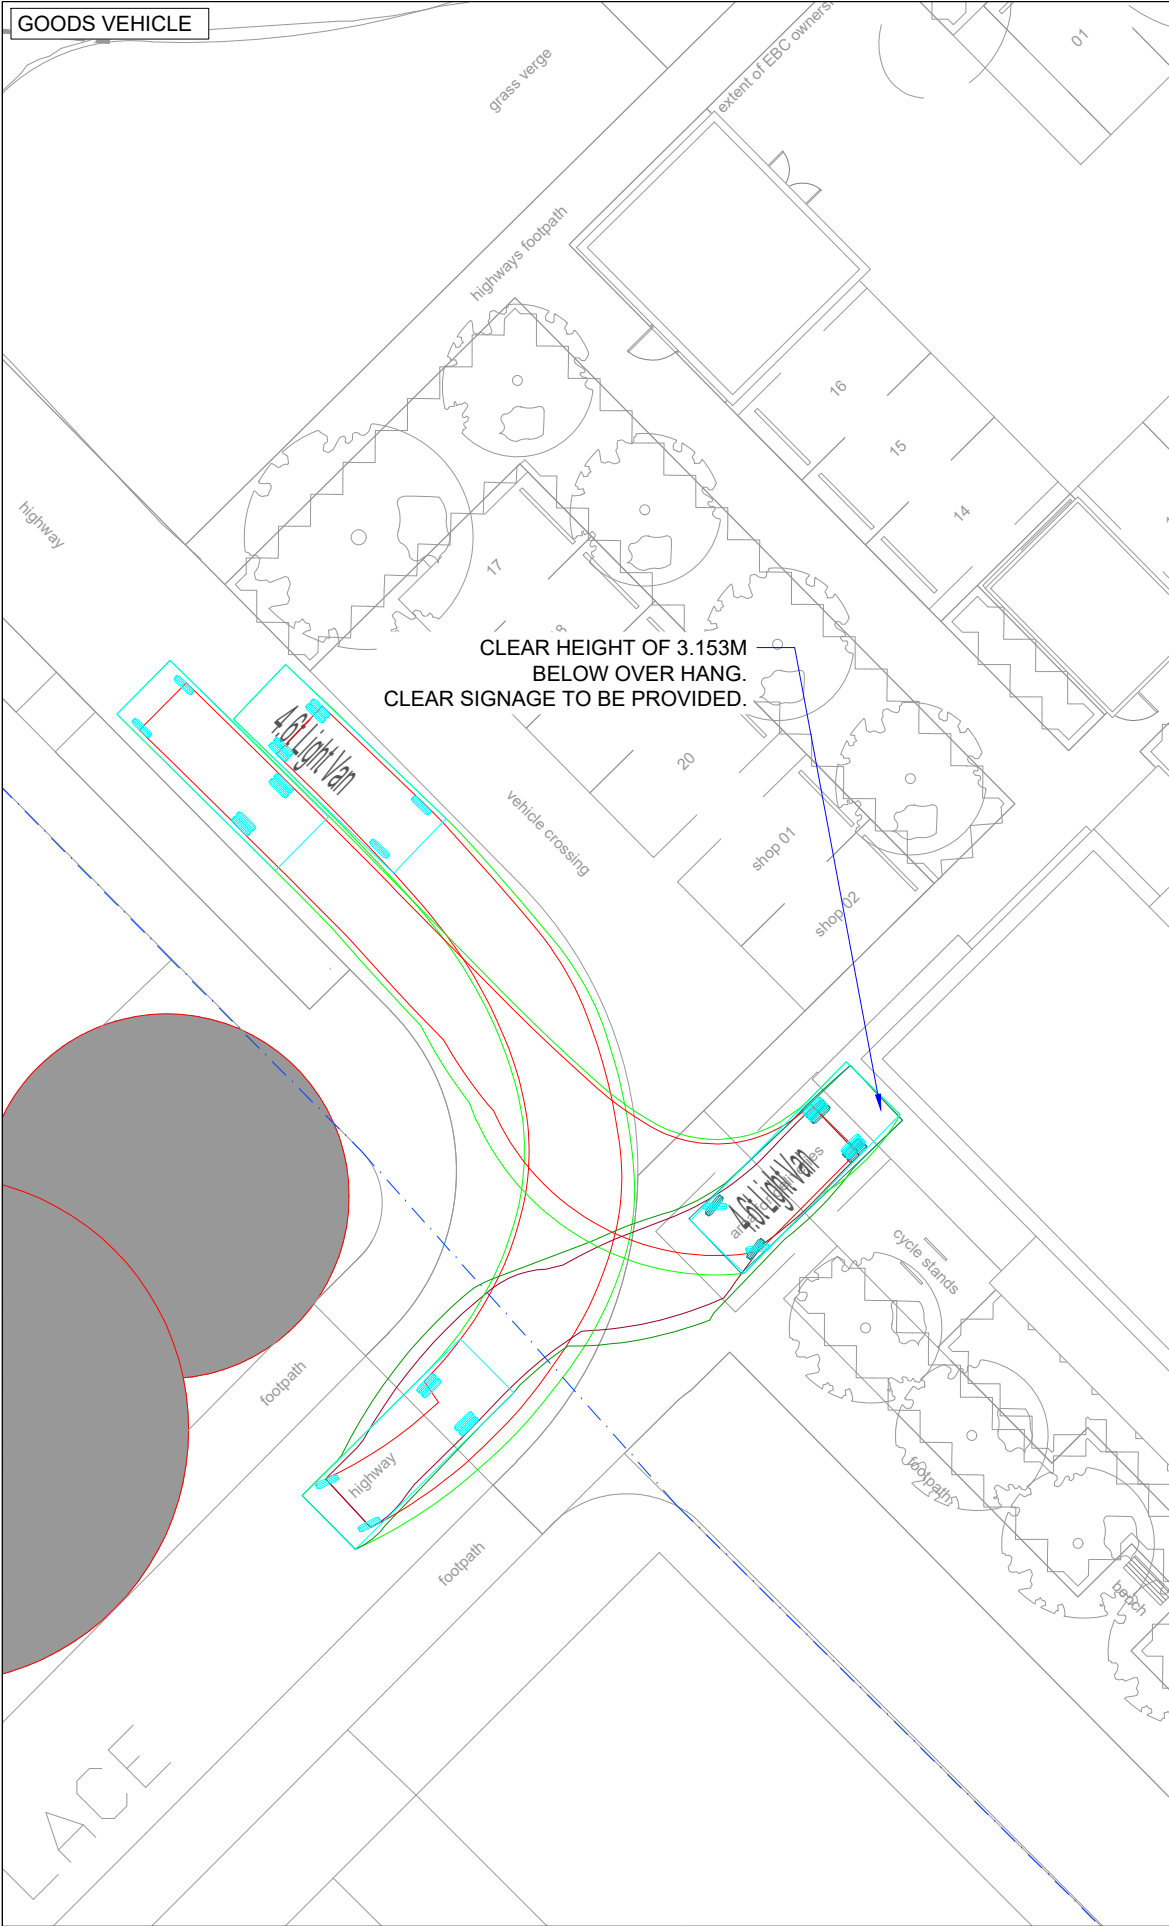

SMALL PRIVATE REFUSE VEHICLE

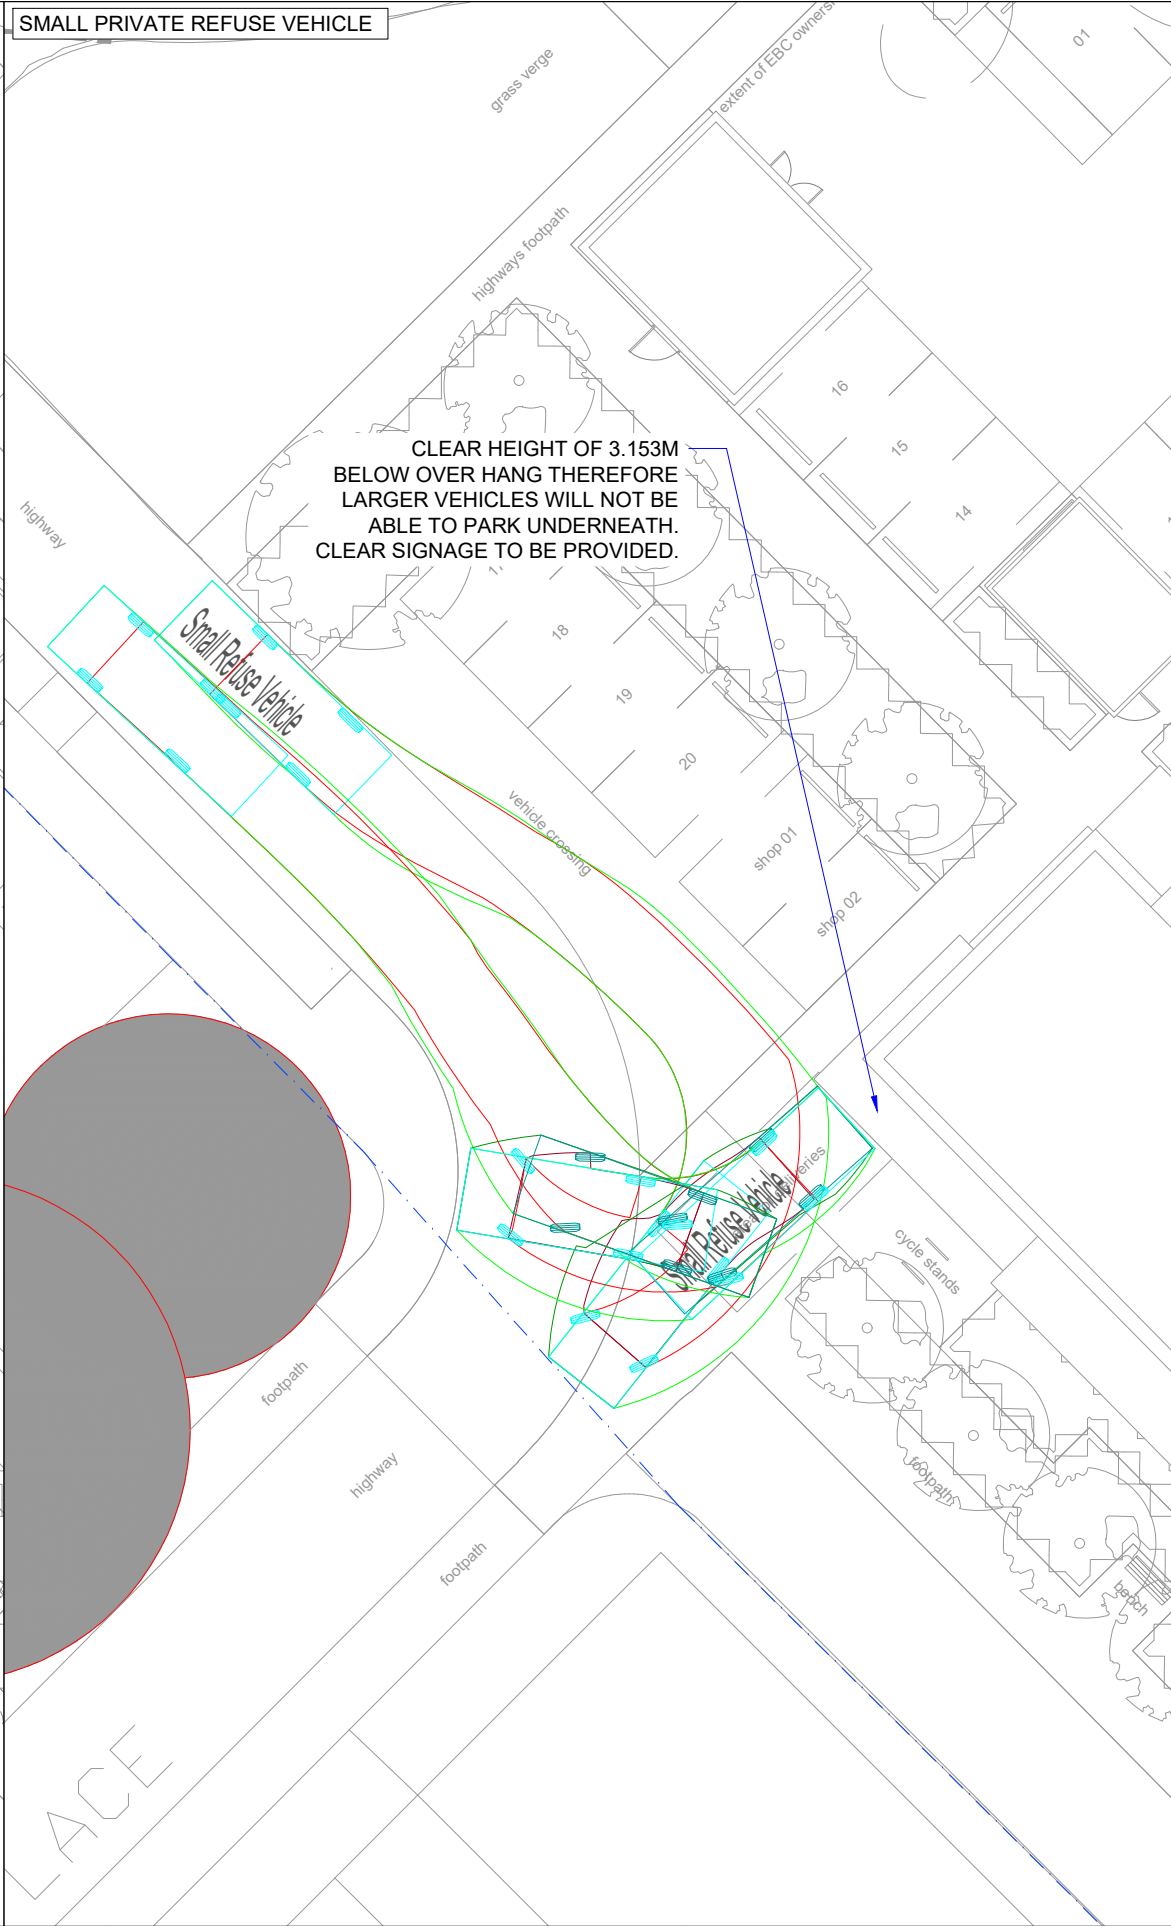

The drawings, information and data recorded in this document ("the information") is the property of Paul Basham Associates. This document and the information are solely for the use of the authorised recipient and this document may not be used, copied or reproduced in whole or part for any purposes other than which it was supplied by Paul Basham Associates. Paul Basham Associates makes no representation, undertakes no duty and accepts no responsibilities to any third party who may use or rely upon this document or the information.

GENERAL NOTES

- THIS DRAWING IS INTENDED TO BE READ IN CONJUNCTION WITH ALL RELEVANT ARCHITECTS, ENGINEERS, SERVICES AND SPECIALIST DRAWINGS, DETAILS AND SPECIFICATIONS.
- ANY VARIATIONS OR DISCREPANCIES BETWEEN THESE DRAWINGS IN TERMS OF DIMENSIONS OR DETAILS SHOULD BE DRAWN TO THE ATTENTION OF THE ARCHITECT AND/OR THE ENGINEER FOR CLARIFICATION.
- ALL FIGURED DIMENSIONS TO BE TAKEN IN PREFERENCE TO SCALED DIMENSIONS. DO NOT SCALE THIS DRAWING.
- PAUL BASHAM ASSOCIATES ACCEPTS NO RESPONSIBILITY FOR THE ACCURACY OF BACKGROUND INFORMATION PRODUCED BY THIRD PARTIES – THIS MUST BE TREATED AS INDICATIVE ONLY.
- THIS DRAWING SHOULD ONLY BE USED FOR CONSTRUCTION IF THE PROJECT PHASE IN THE TITLE FRAME BELOW IS SHOWN AS "CONSTRUCTION". PAUL BASHAM ASSOCIATES TAKE NO RESPONSIBILITY FOR CONSTRUCTION WORKS UNDERTAKEN TO DRAWINGS WHICH ARE NOT MARKED UNDER THIS PHASE.
- VEHICLES HAVE BEEN TRACKED TO 10MPH.

KEY

INDICATIVE HIGHWAY BOUNDARY ON ROBINS PLACE PROVIDED BY HCC

VEHICLE PROFILE

4.6t Light Van
Overall Length 5.885m
Overall Width 2.000m
Overall Body Height 2.526m
Min Body Ground Clearance 0.299m
Track Width 1.765m
Lock to lock time 4.00s
Kerb to Kerb Turning Radius 6.000m

Small Refuse Vehicle
Overall Length 6.623m
Overall Width 2.200m
Overall Body Height 3.153m
Min Body Ground Clearance 0.358m
Track Width 2.200m
Lock to lock time 4.00s
Kerb to Kerb Turning Radius 6.750m

NORTH

PRELIMINARY

DRAWING/DESIGN IS STILL 'IN DEVELOPMENT'
YOU ARE ADVISED TO MAKE DUE ALLOWANCE

P03	COMMENTS FROM HCC	16.01.24	CAT	TAF
P02	PRIVATE REFUSE VEHICLE	30.11.23	CAT	TAF
P01	FIRST ISSUE	21.09.23	CAT	JAM
Rev	Description	Date	By	App'd
Date Created	Drawn By	Approved By	Suitability Code	
17.07.23	CAT	JAM	-	
PBA Project Number		Scale	(AT A3)	
131.0013		1:200		
PBA Drawing No:			Revision	
131.0013-0004			P03	

Project Name QUEENS VIEW, NETLEY	Title SWEPT PATH ANALYSIS RETAIL SERVICING BAY	Paul Basham Associates Ltd The Bothy, Cams Hall Estate, Fareham, PO16 8UT 01329 711 000 info@paulbashamassociates.com www.paulbashamassociates.com	Client
Project Phase PRELIMINARY			

QMS2011/v7/021222/JM