


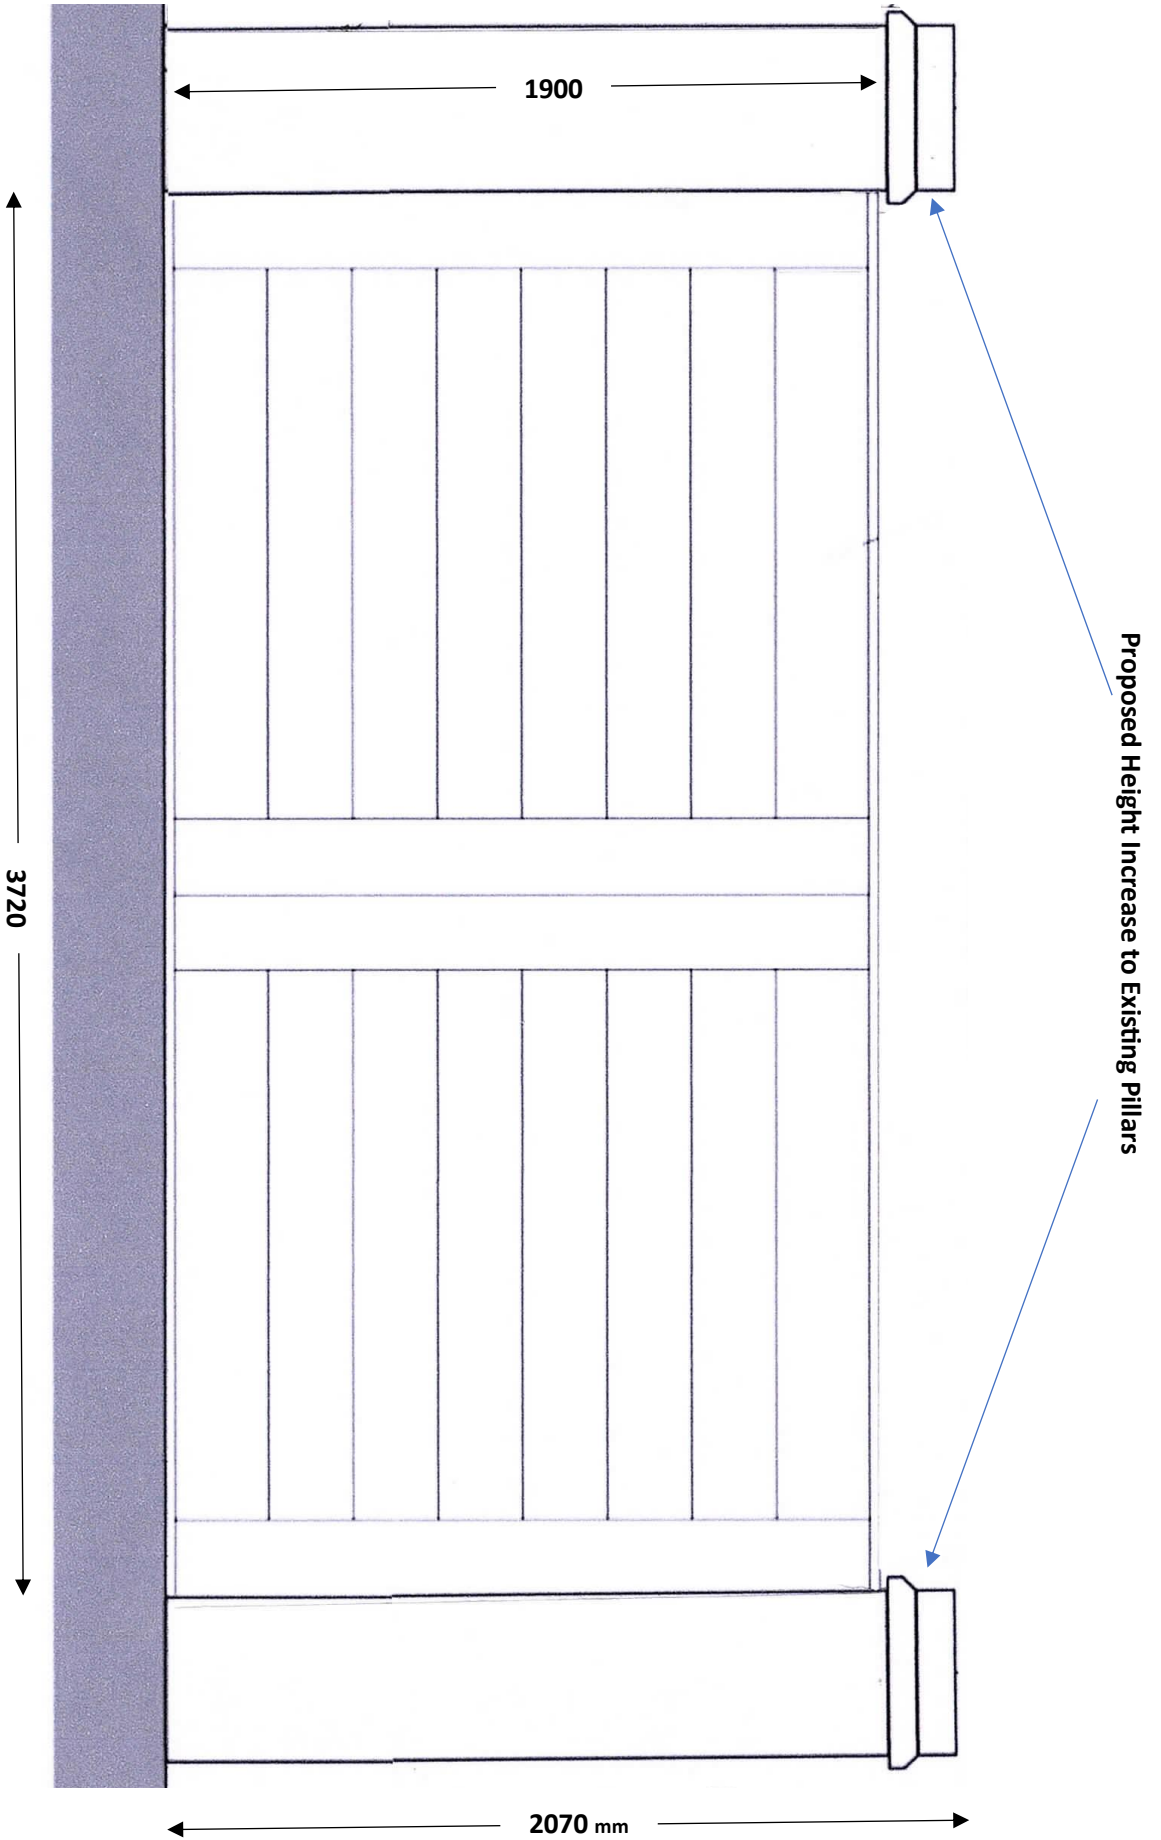

SCALE 1:20 @A4 DRAWING NAME: Extend existing 450mm sq brick pillars
Edenbridge House, School Road, Bursledon SO31 8BW