


Location Plan

Site Address: 51, St Margarets Road, Bishopstoke, SO50 6DG

Date Produced: 19-Jan-2024

Scale: 1:1250 @A4

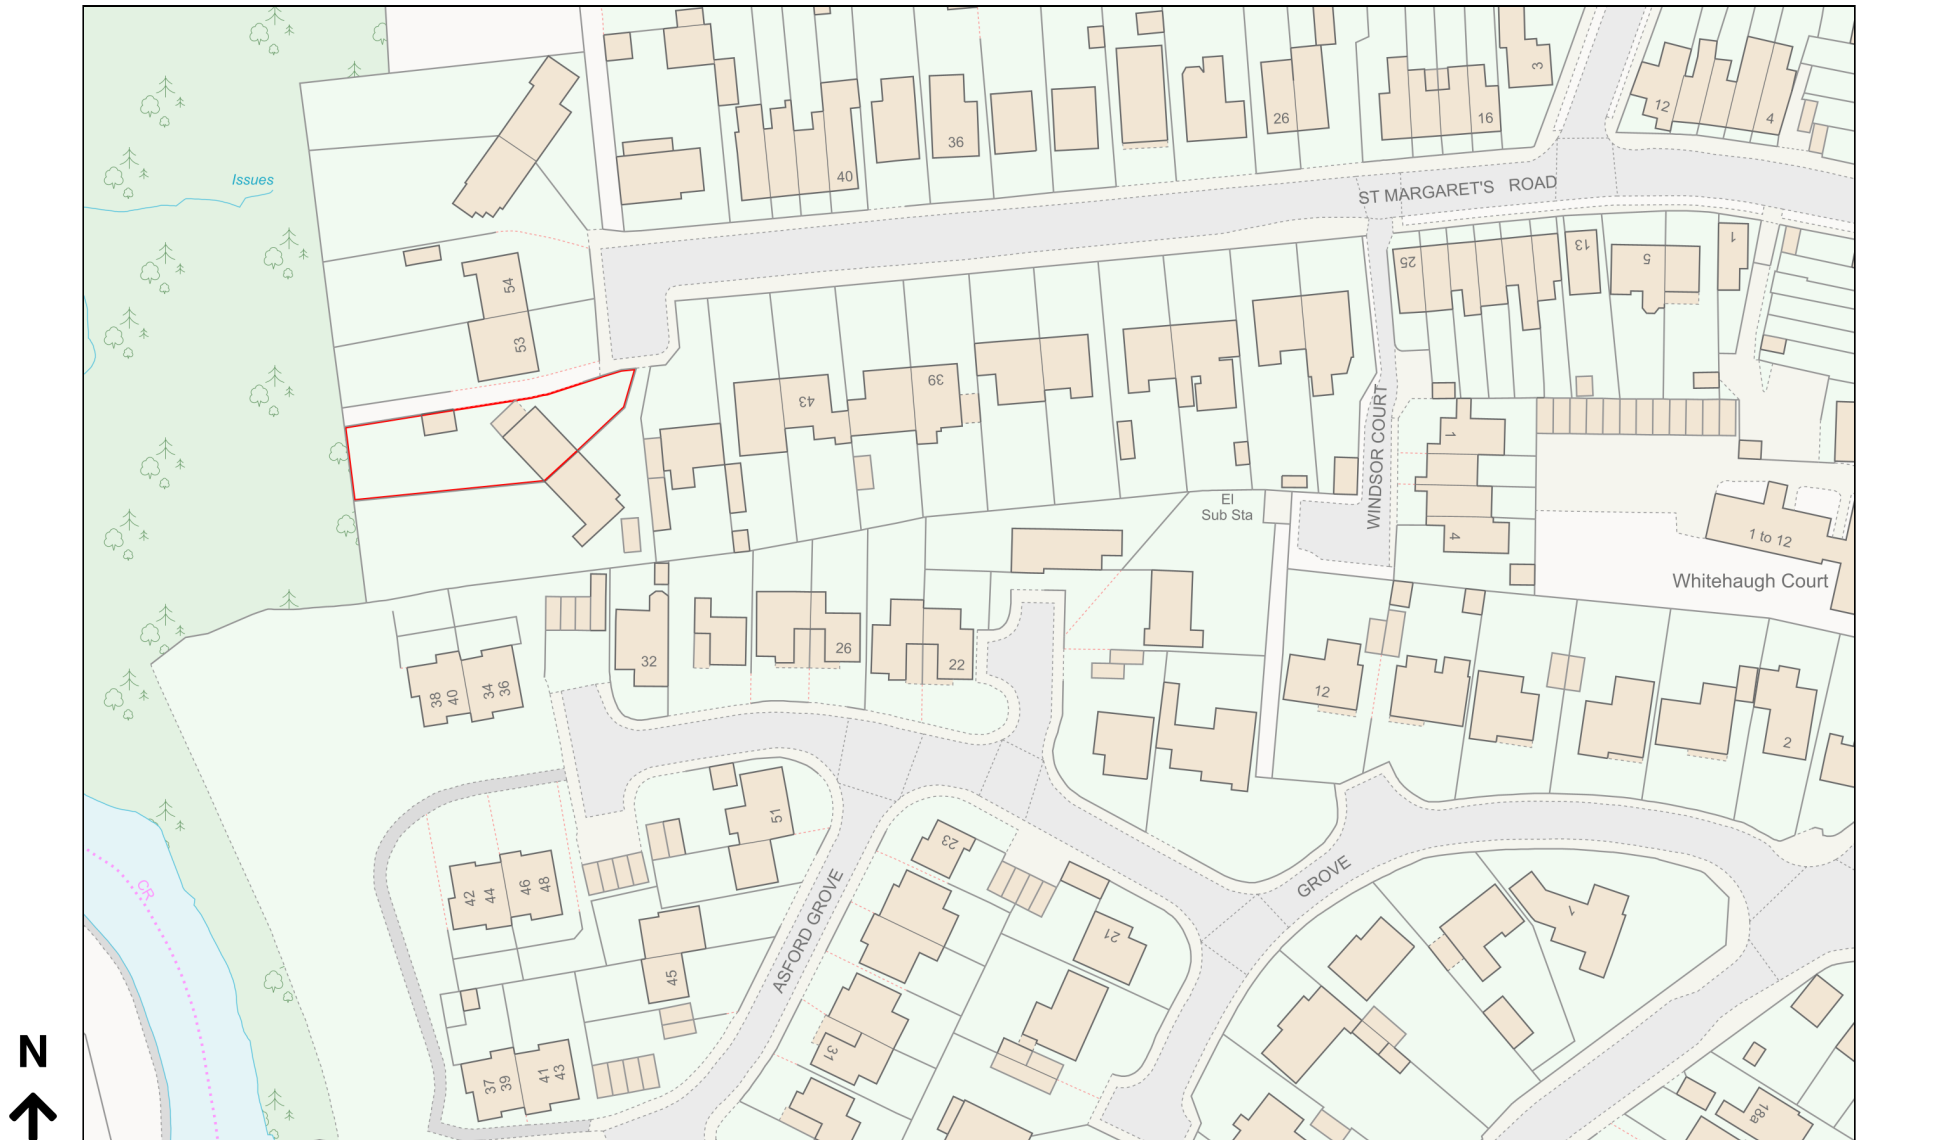

Planning Portal Reference: PP-12744828v1

0 50
Metres