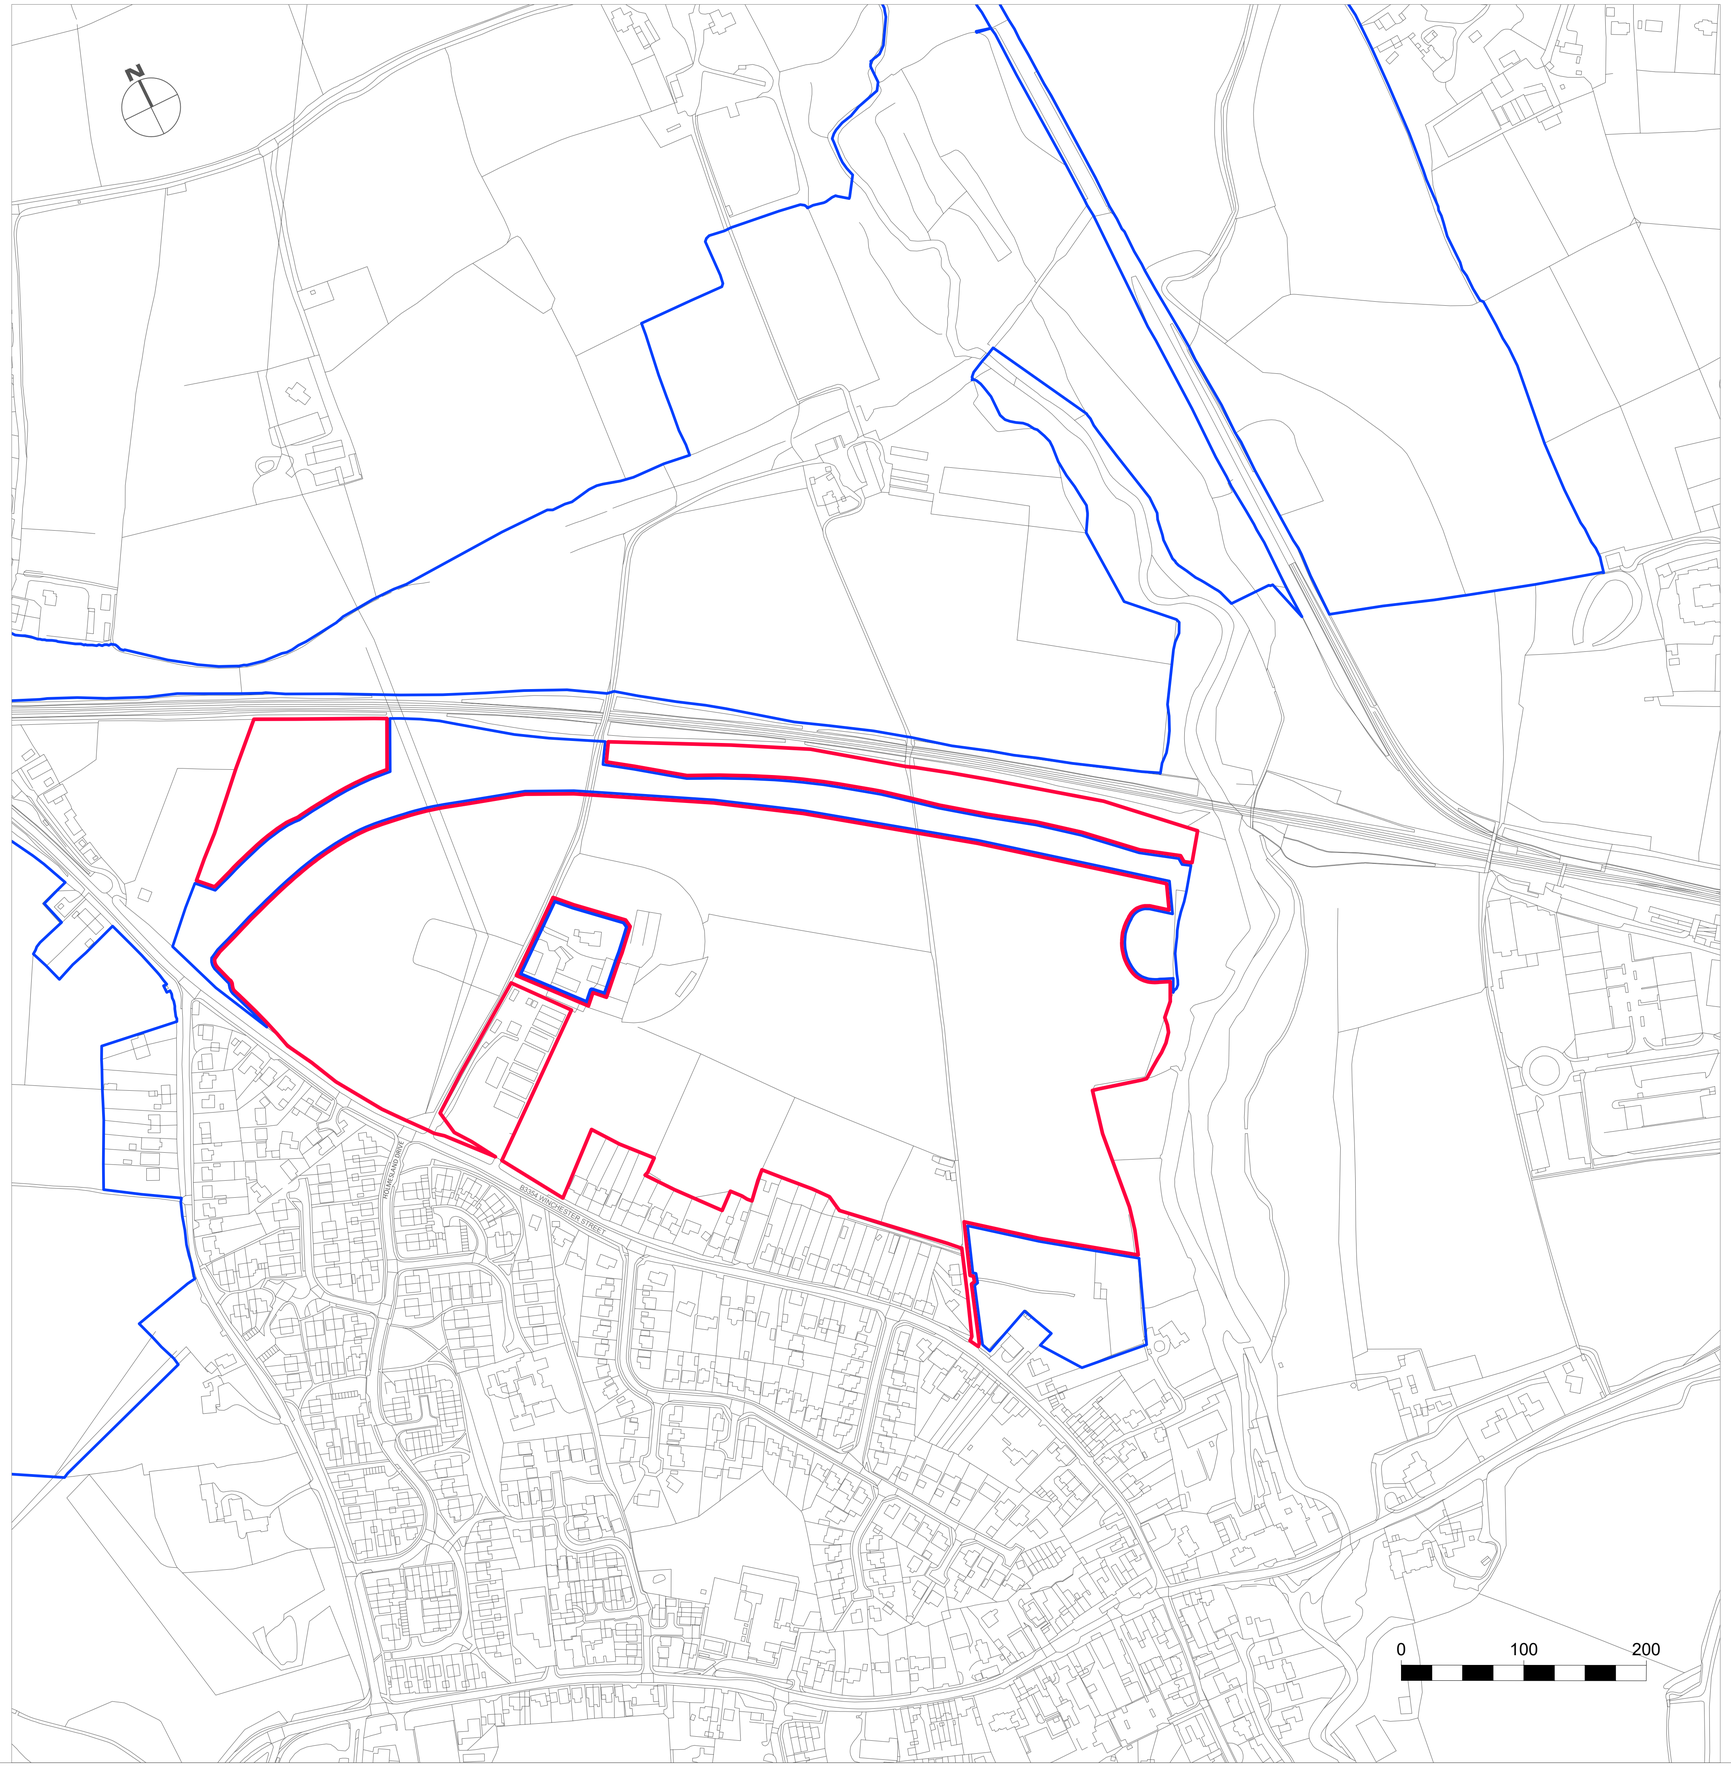


General Notes

1. This drawing is © copyright Hampshire County Council 2019. No unauthorised reproduction of any kind is permitted.
2. No dimensions to be scaled from this drawing. Verify all dimensions prior to construction. Immediately report any discrepancies on the document to the Architect/Contract Administrator. This document shall be read in conjunction with associated models, specifications and related consultant's documents.
3. Drawing to be read with all relevant Architectural, Interiors, Structural, M&E, Drainage/Public Health, Landscape, Civils and Interiors drawings and specifications.
4. This map is reproduced from Ordnance Survey material with the permission of Ordnance Survey on behalf of the controller of Her Majesty's Stationery Office **© Crown copyright**. Unauthorized reproduction infringes Crown Copyright & may lead to prosecution or civil proceedings (100019180) 2019.

Hampshire County Council

Notes:

APPLICATION BOUNDARY

HCC LAND OWNERSHIP

Rev	Description	Date	By	Chkd
P1	For Information	29.01.26	EM	MB

HCC Hampshire 2050
The Castle
Winchester SO23 8UL
tel: (01962) 847801

Hampshire County Council

PROJECT NAME

Botley Fields

SHEET NAME

Location Plan

SCALE	*DRAWN*	*CHKD*	*APRV*
1:2500 @ A1	EM	MB	XXX

DRAWING No.
project code - originator - volume - level - type - role - number — version

P09623-HCC-BF-00-DR-T-0081 — P1 00

SUITABILITY
code description

A2 APPROVED FOR PLANNING STAGE

11.2023