
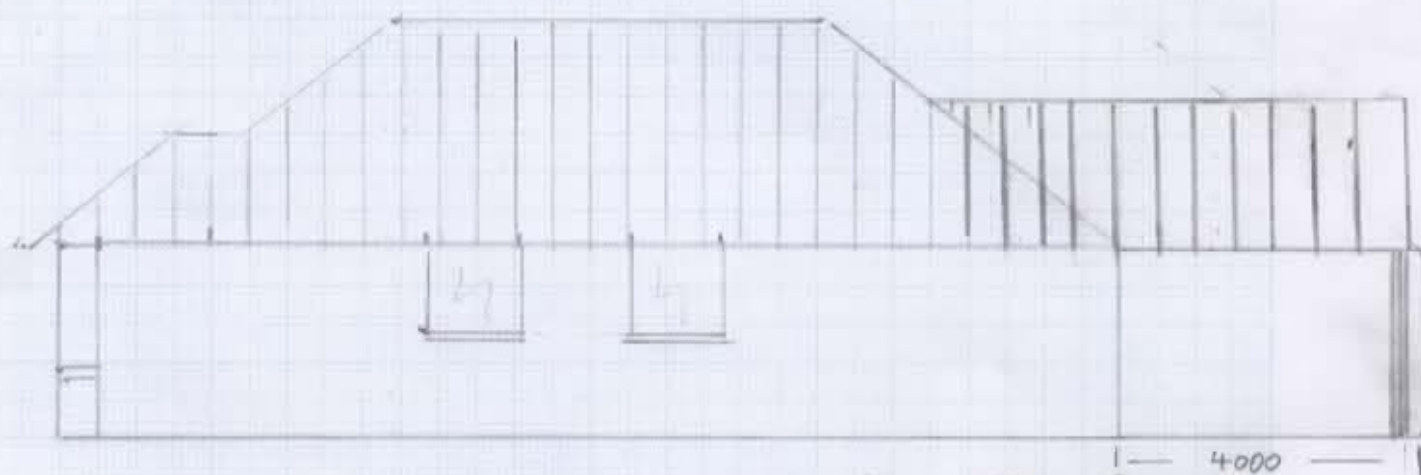


8 ORCHARD AVE
BISHOPSTOKE
EASTLEIGH

20/1/2026

PROPOSED TILED CANOPY


1:100 SCALE

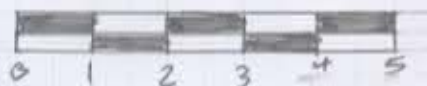

EAST SIDE ELEVATION PROPOSED

TILED CANOPY

20/1/2026

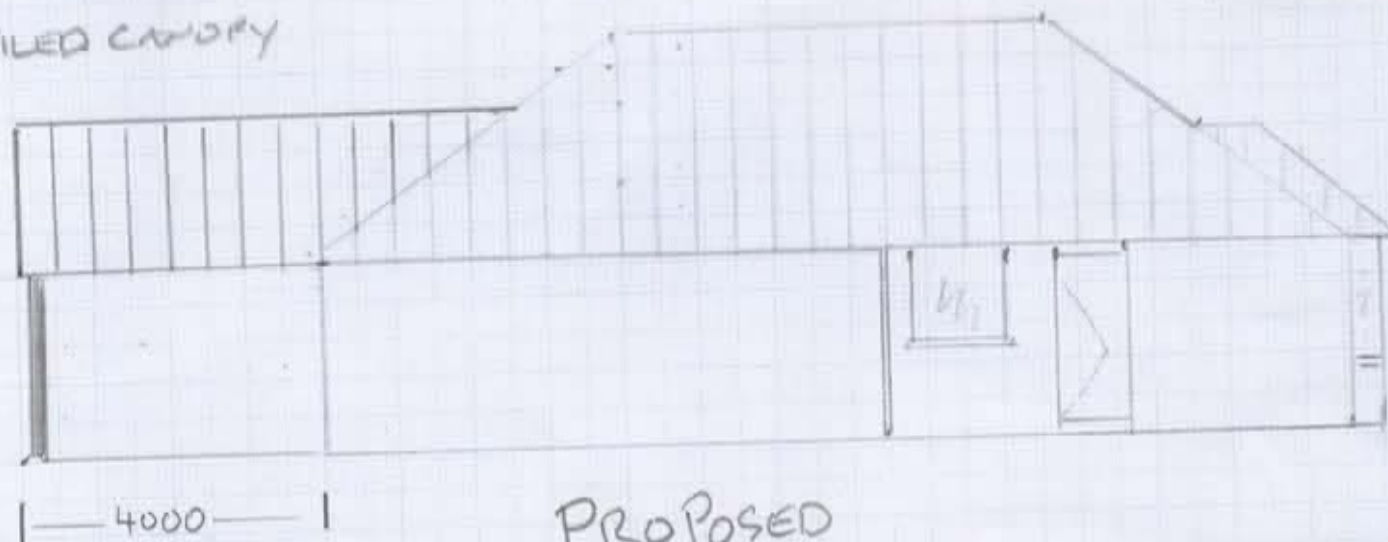

PROPOSED

WEST SIDE ELEVATION

8 ORCHARD AVE
BISHOPSTOKE
EASTLEIGH
SOSO BHP

SCALE

1:100

