



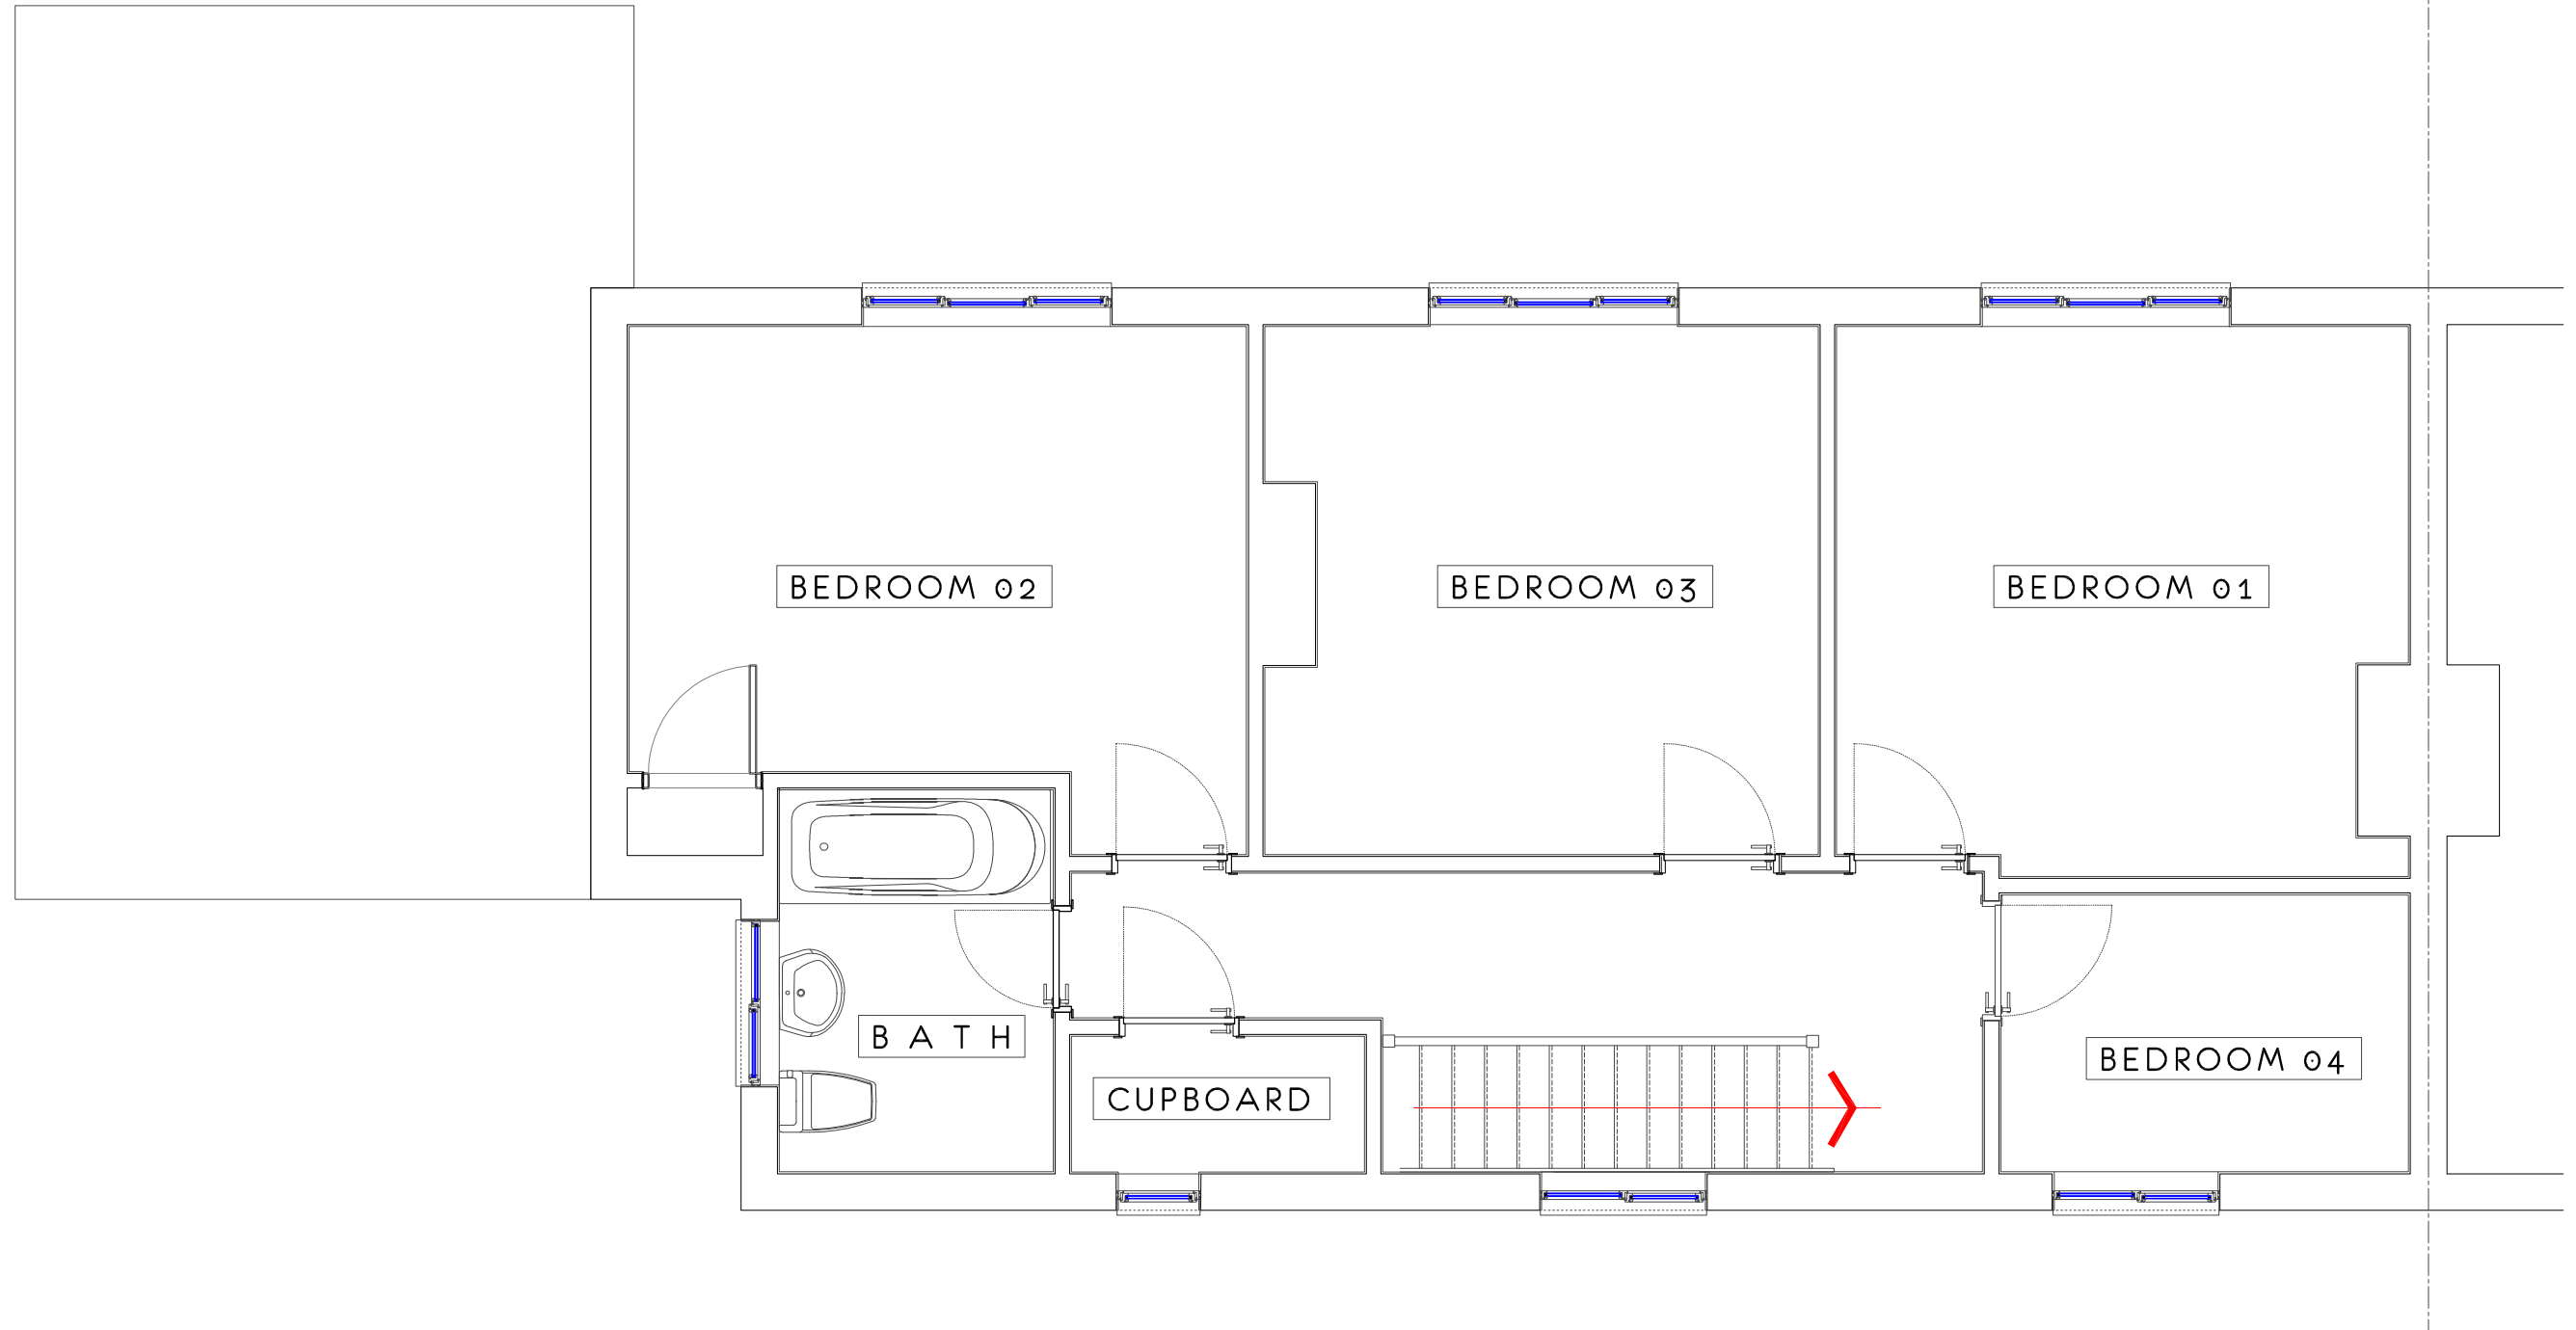

1:50

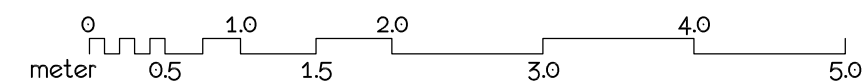

Emails:
info@toldfieldarchitects.co.uk
adi@toldfieldarchitects.co.uk
kourosh@toldfieldarchitects.co.uk
Web: www.toldfieldarchitects.co.uk

Drawing Title:
Existing Dwelling First Floor plan

Status:

Fina

TA Code:	Project Stage:	Sheet @ A3:	Date:
250901	Planning	1:50	Sep 2025

Rev:	Comments:
------	-----------

Dr:	Ch:
-----	-----