


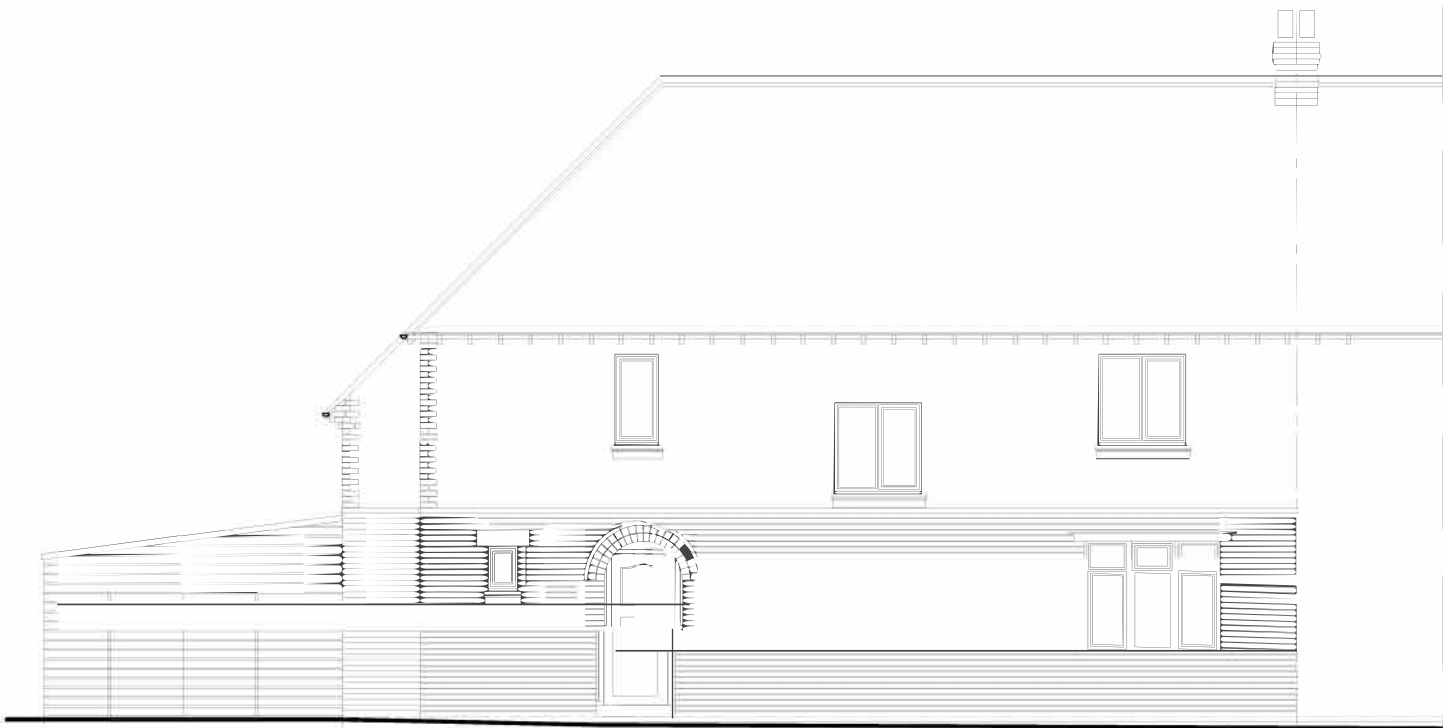


EXISTING DWELLING FRONT ELEVATION

1:100



EXISTING DWELLING REAR ELEVATION

1:100

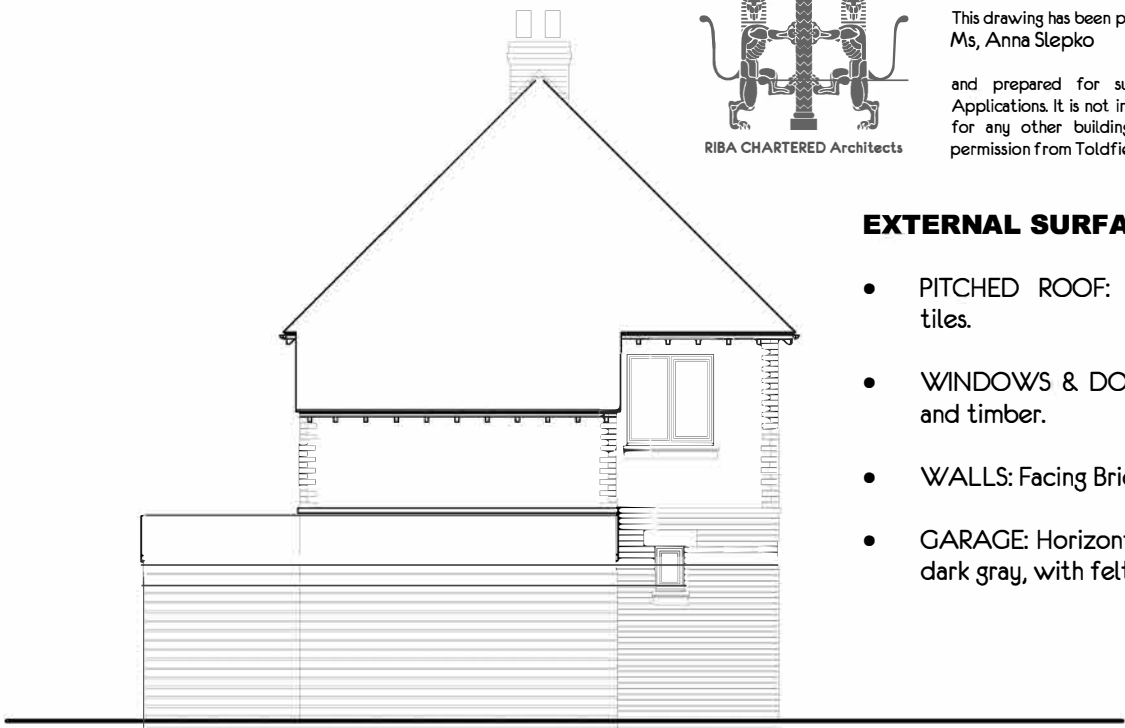

EXISTING DWELLING SIDE ELEVATION


1:100



© STRINGENT COPYRIGHT:
This drawing has been produced for:
Ms, Anna Slepko
and prepared for submission as part of any statutory
Applications. It is not intended for use by any other person or
for any other building project or purpose without prior
permission from Toldfield Architects Ltd.

EXTERNAL SURFACE FINISH SPEC.

- PITCHED ROOF: Interlocking concrete tiles.
- WINDOWS & DOORS : White PVCu and timber.
- WALLS: Facing Brick work and Render.
- GARAGE: Horizontal timber clad stained dark gray, with felted Lean-to-roof.

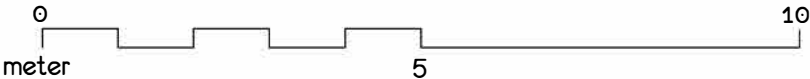



TOLDFIELD
ARCHITECTS

Toldfield Architect Ltd

5 Freemantle Business Centre

152 Millbrook Road East

Southampton

SO15 1JR

Tel: 023 80 236165

Emails:

info@toldfieldarchitects.co.uk

adi@toldfieldarchitects.co.uk

kourosh@toldfieldarchitects.co.uk

Web: www.toldfieldarchitects.co.uk

Project Name and Address:
Proposed new two storey side extension to from a new
maisonette @ 191 Leigh Road, Eastleigh

Client:
Ms. Anna Slepko

Drawing Title:
Existing Dwelling Front, Side, and Rear Elevations

Project Ref:	Origon:	Zone:	Level:	Type:	Role:	Number:	Rev:
250901	TA	- 01	-01	E	-A	-P05	-

Status:

Final

TA Code:	Project Stage:	Sheet @ A3:	Date:
250901	Planning	1:100	Sep 2025

Rev:	Comments:

Dr:	Ch: