
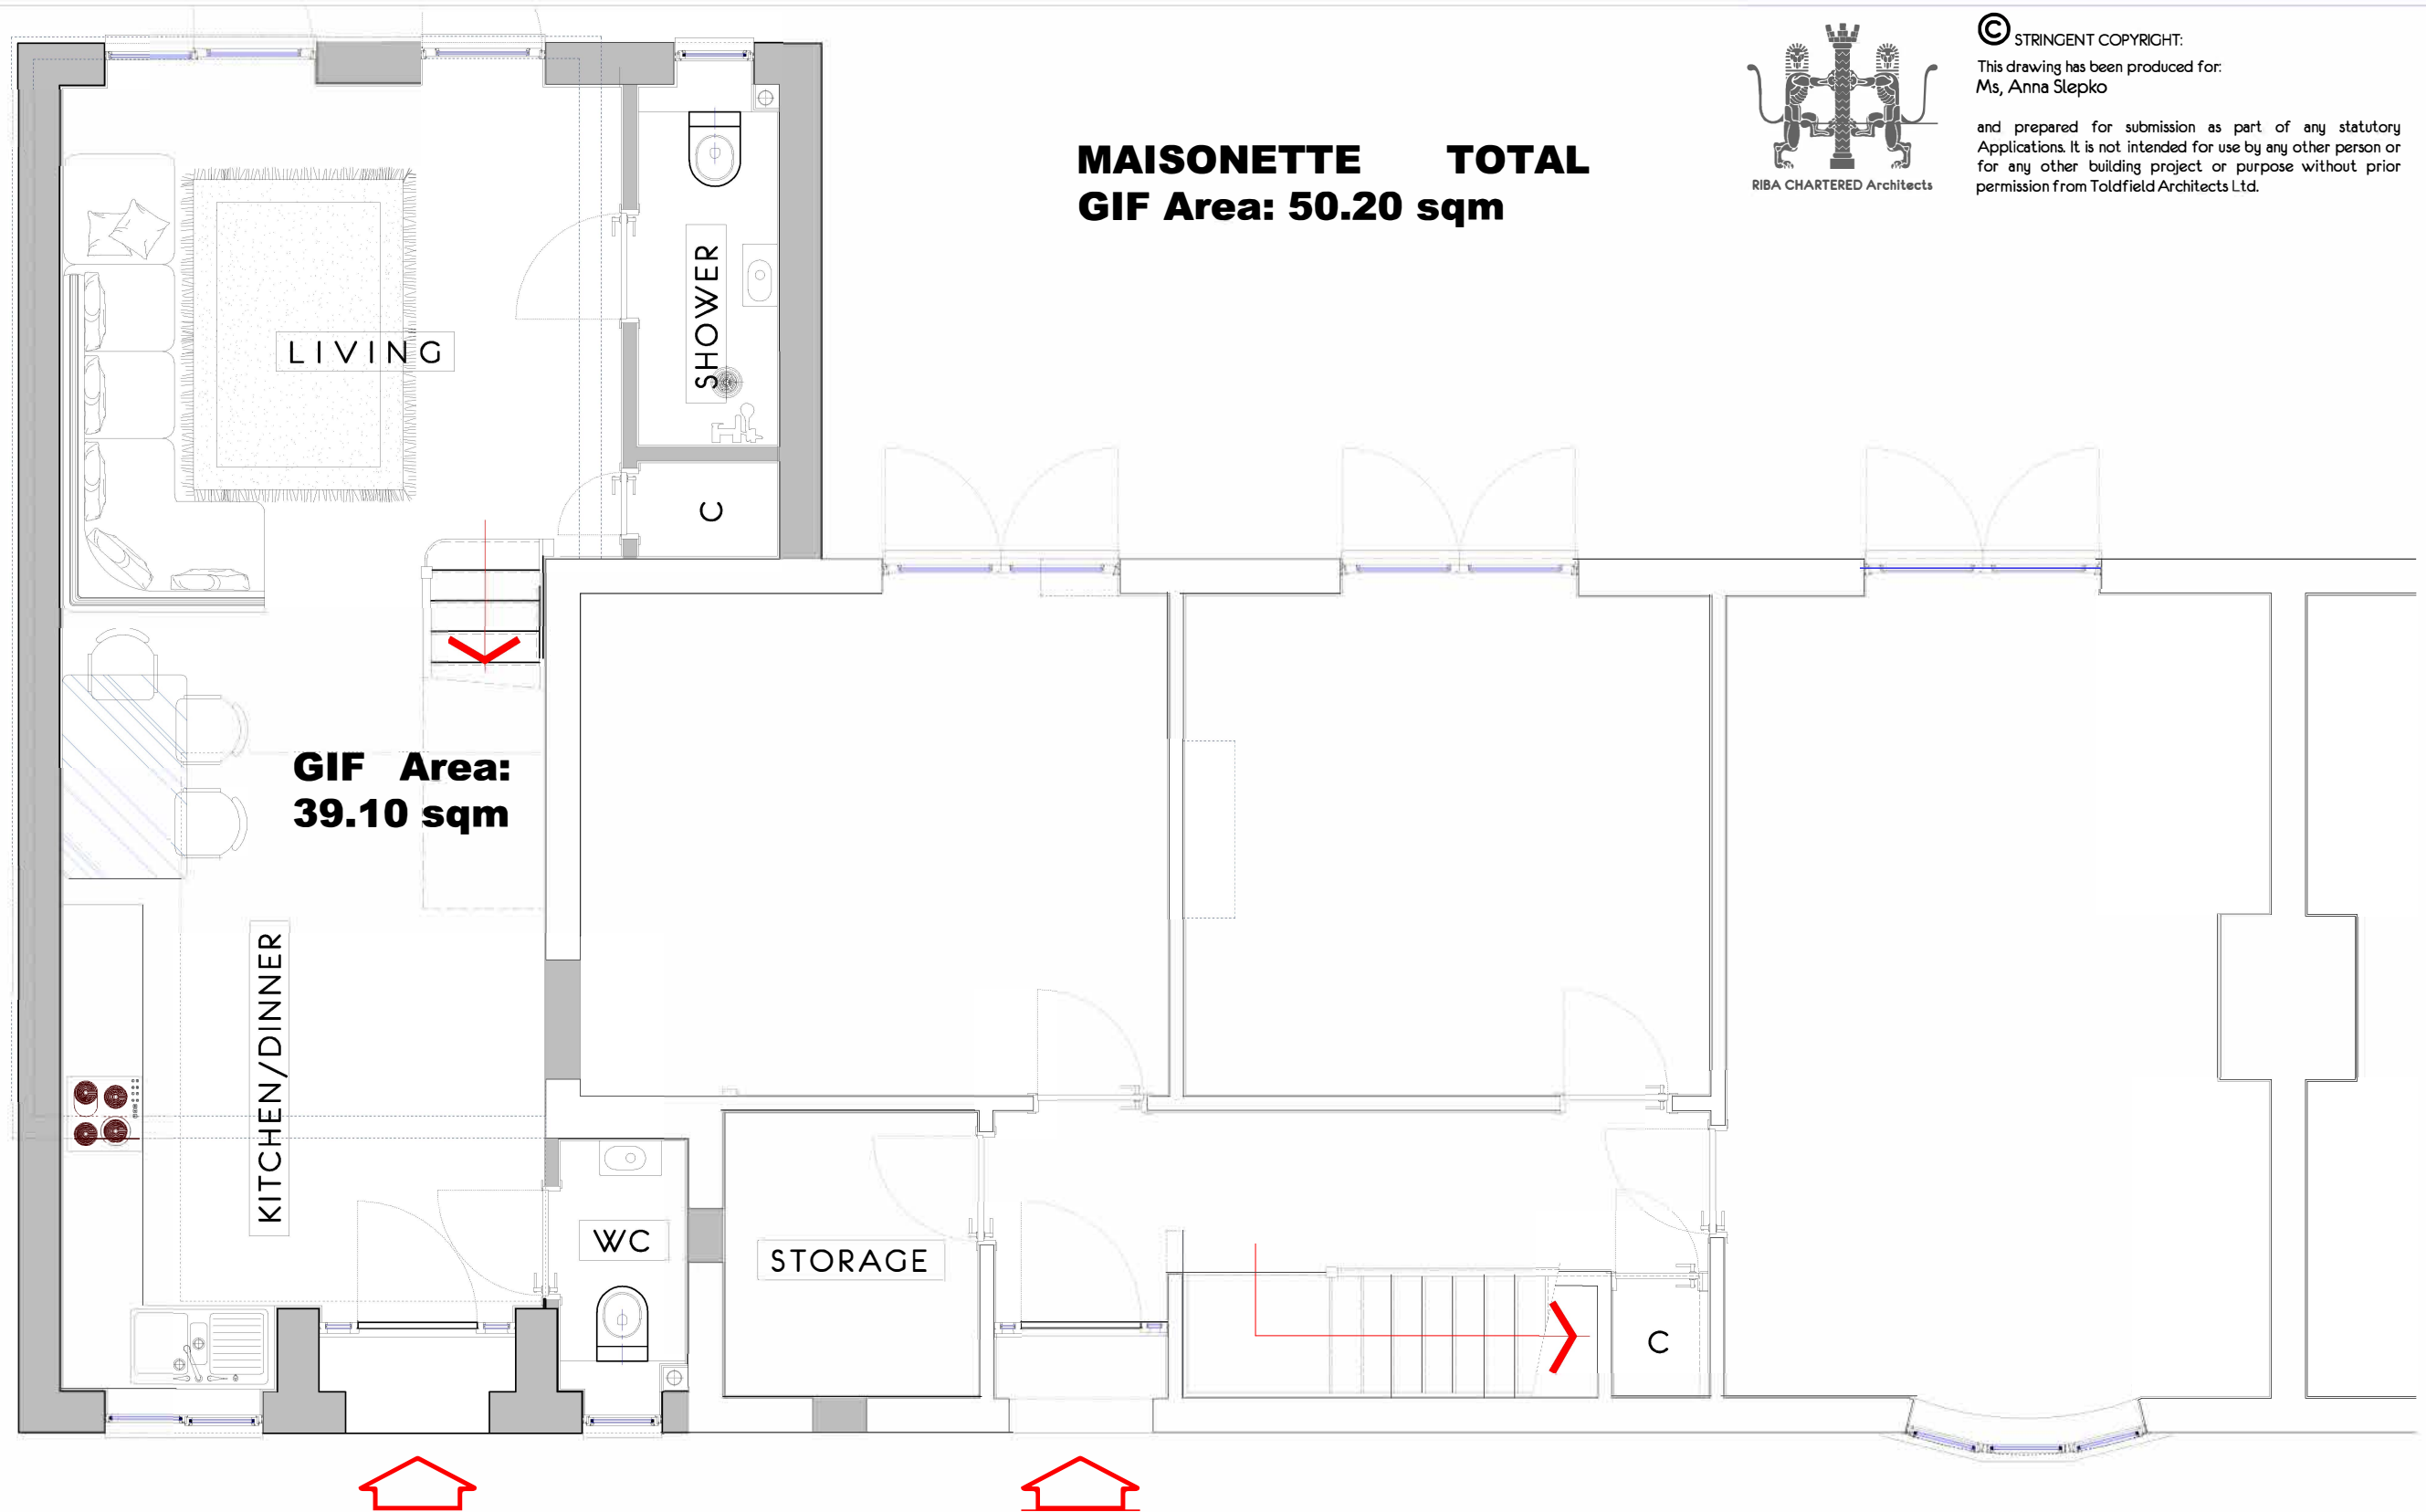


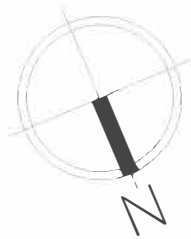


© STRINGENT COPYRIGHT:
This drawing has been produced for:
Ms, Anna Slepko
and prepared for submission as part of any statutory
Applications. It is not intended for use by any other person or
for any other building project or purpose without prior
permission from Toldfield Architects Ltd.

New MAISONETTE entrance

PROPOSED GROUND FLOOR PLAN

1:50

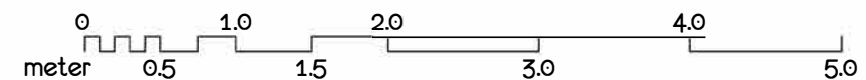

Toldfield Architect Ltd
5 Freemantle Business Centre
152 Millbrook Road East
Southampton
SO15 1JR
Tel: 023 80 236165

Emails:
info@toldfieldarchitects.co.uk
adi@toldfieldarchitects.co.uk
kourosh@toldfieldarchitects.co.uk
Web: www.toldfieldarchitects.co.uk

Project Name and Address:
Proposed new two storey side extension to from a new
maisonette @ 191 Leigh Road, Eastleigh

Client:
Ms. Anna Slepko

Drawing Title:
Proposed Ground Floor plan

Project Ref: 250901
Origin: TA
Zone: 01
Level: 01
Type: P
Role: A
Number: P07
Rev: A

Status:
Final

TA Code: 250901
Project Stage: Planning
Sheet @ A3: 1:50
Date: Sep 2025

A	Side extension made larger to comply with NSS	10/11/25
Rev:	Comments:	
Dr:	Ch:	