


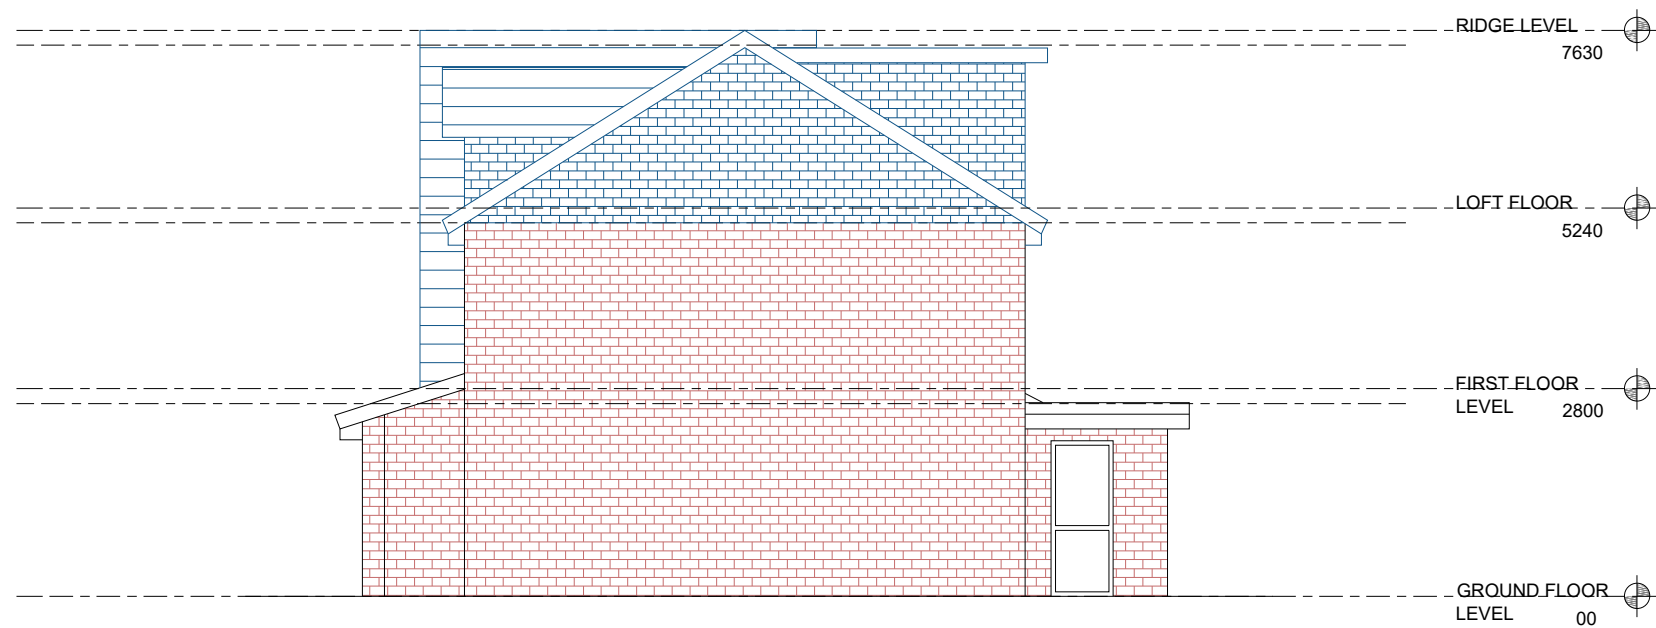

PROPOSED RIGHT SIDE ELEVATION
SCALE: 1:100



CONSULTANTS:



Hampshire Build

© Hampshire Build Ltd 2024.
All rights reserved. These drawings are the property of Hampshire Build and may not be reproduced, copied or used for any purpose other than the specific project commissioned without written permission from Hampshire Build Ltd.

Date:	29-01-2026	
SCALE:	1-100@A3	
Client Name and Address:	Elixir Church_Hill_Southampton_SO30 3AU_UK	
Project Description:	LOFT CONVERSION	
Drawing Title:	PLANNING	
DRAWING HISTORY		
DATE	REV#	DESCRIPTION
 STRUCTURE TO BE DEMOLISHED  EXISTING STRUCTURE  PROPOSED STRUCTURE  PROPOSED DOOR & WINDOW  SHARED WALL		
Consultant's Stamp:		
Sheet Title: ELEVATION		
Sheet No. A016		
Drawn by:	A-A-M	Checked by: A-Z