



BLOCK PLAN - SCALE: 1:500@A3

EXISTING

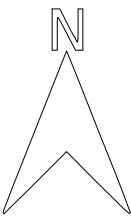

Elixir, Church Hill, West End, SO30 3AU

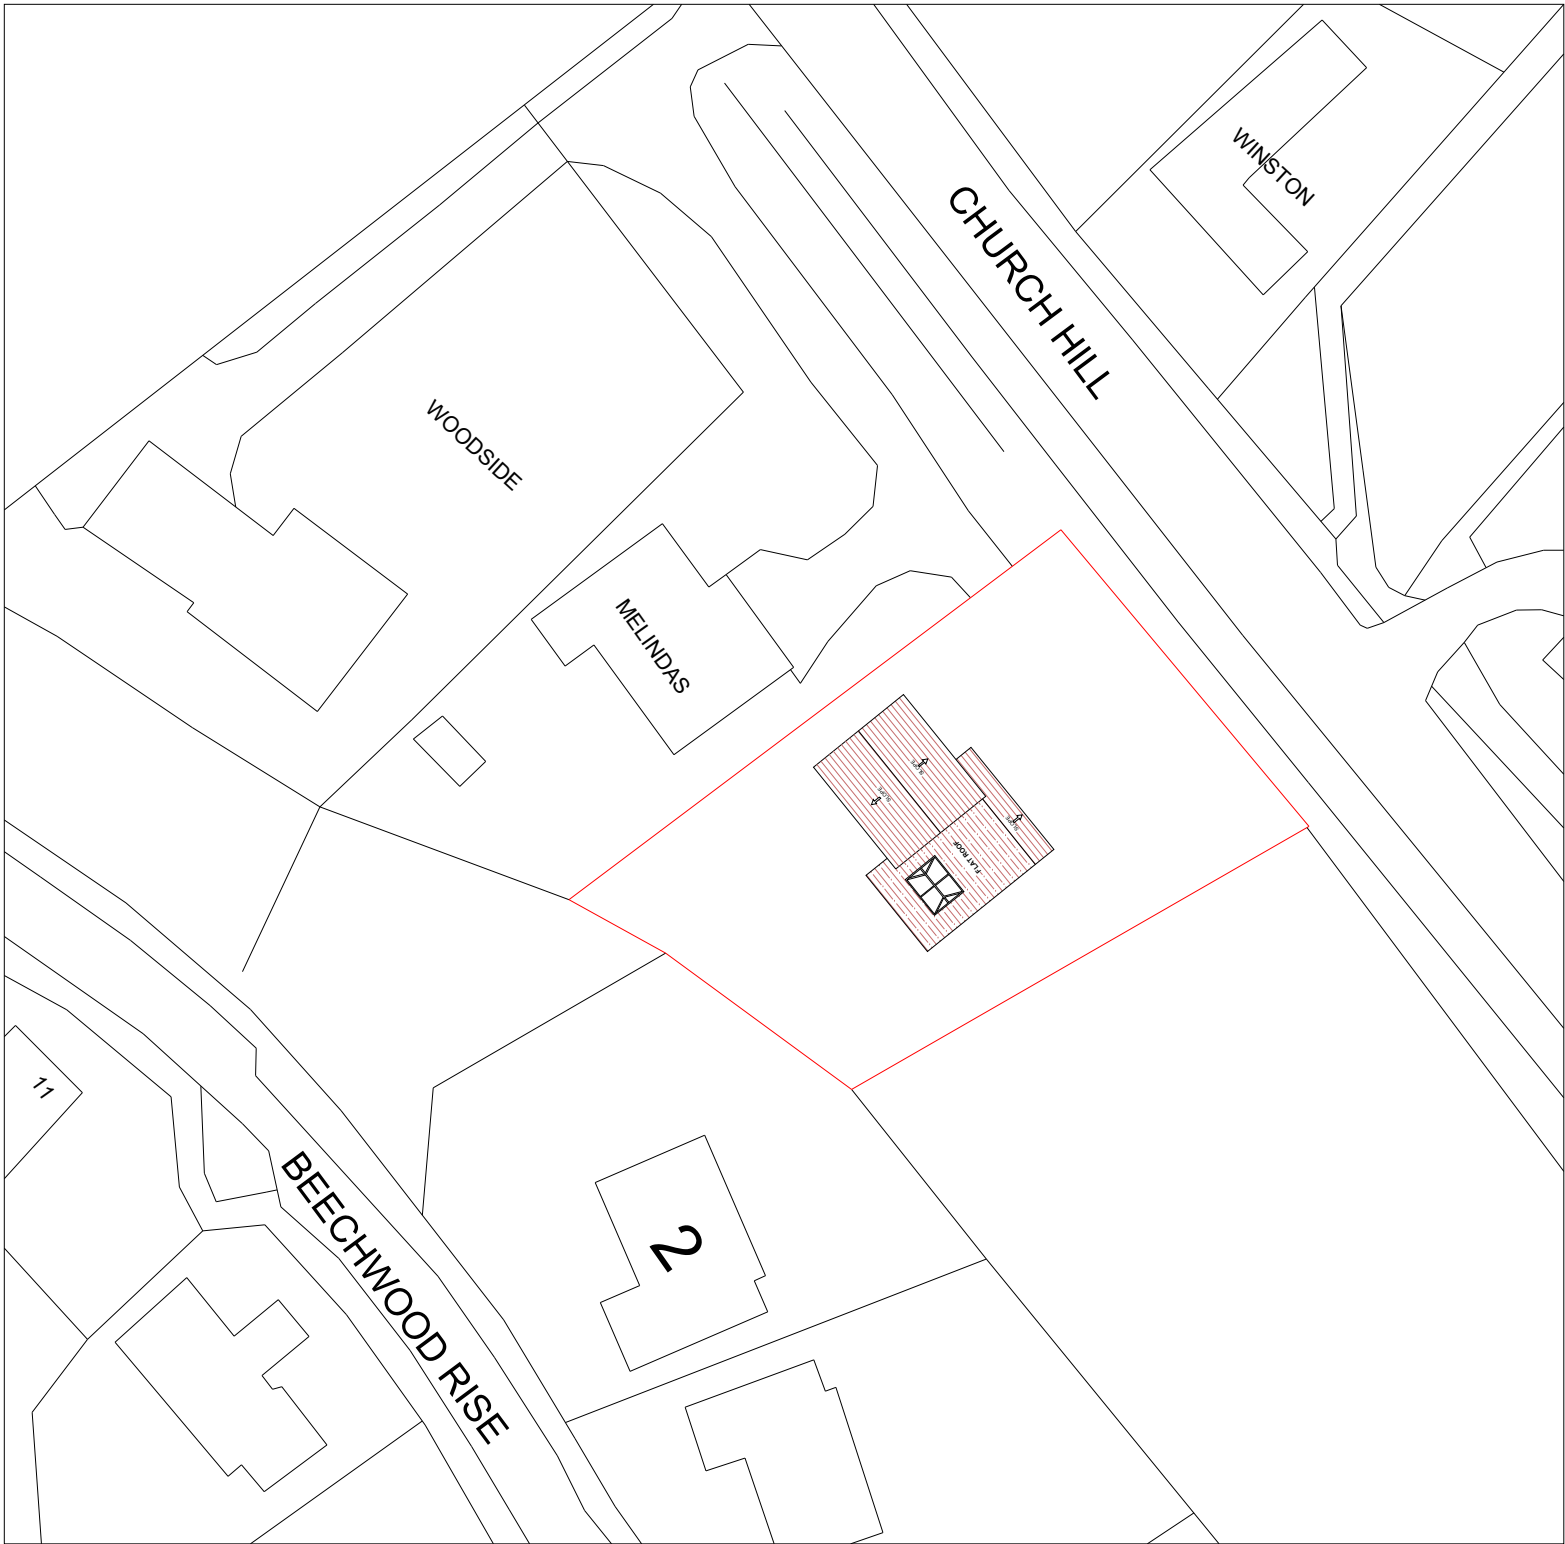

SCALE 1:500

EXISTING

PROPOSED

