



BLOCK PLAN - SCALE: 1:500@A3


PROPOSED

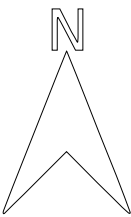


Elixir, Church Hill, West End, SO30 3AU

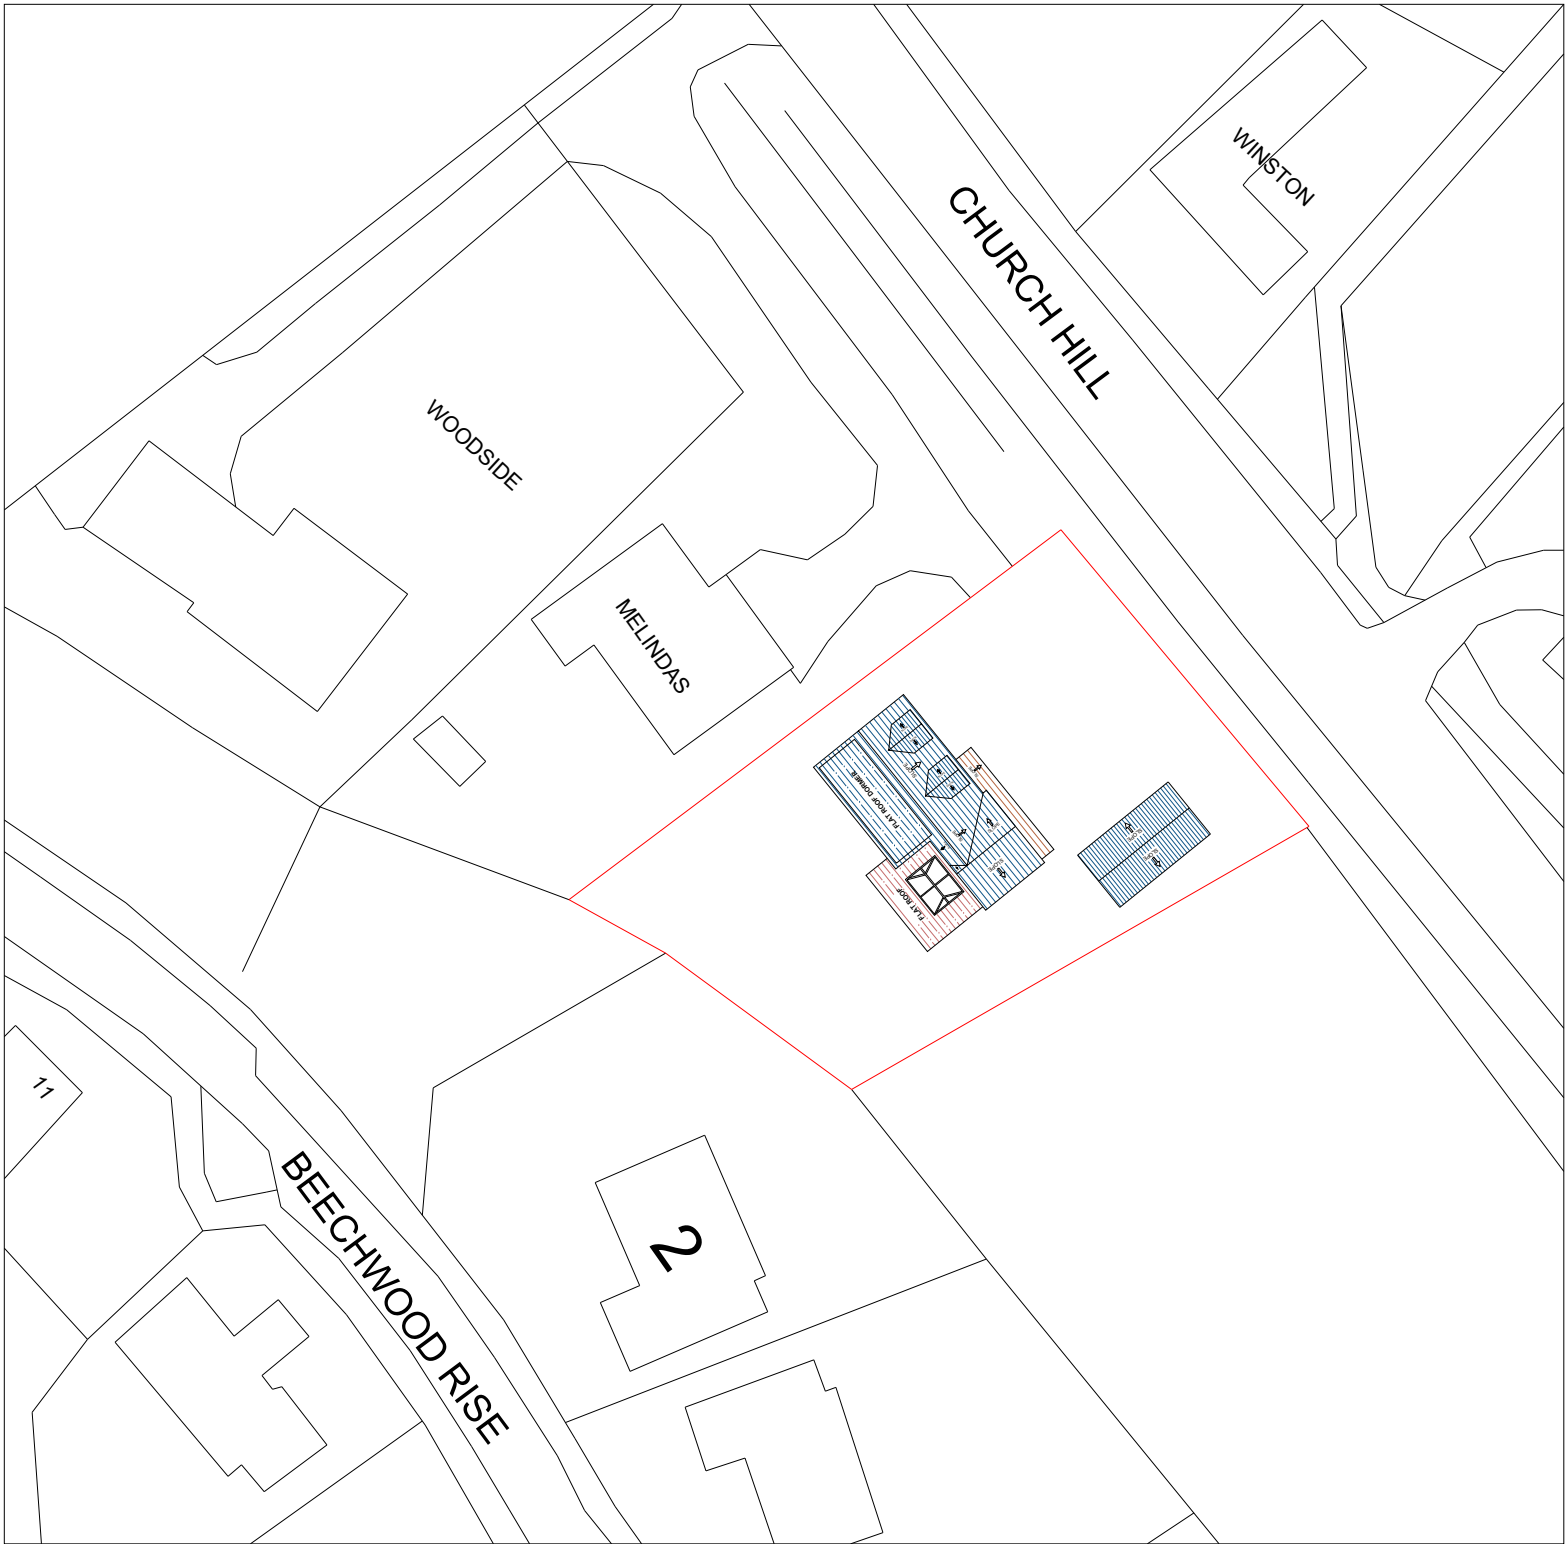

SCALE 1:500

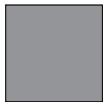

EXISTING

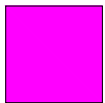

PROPOSED

