


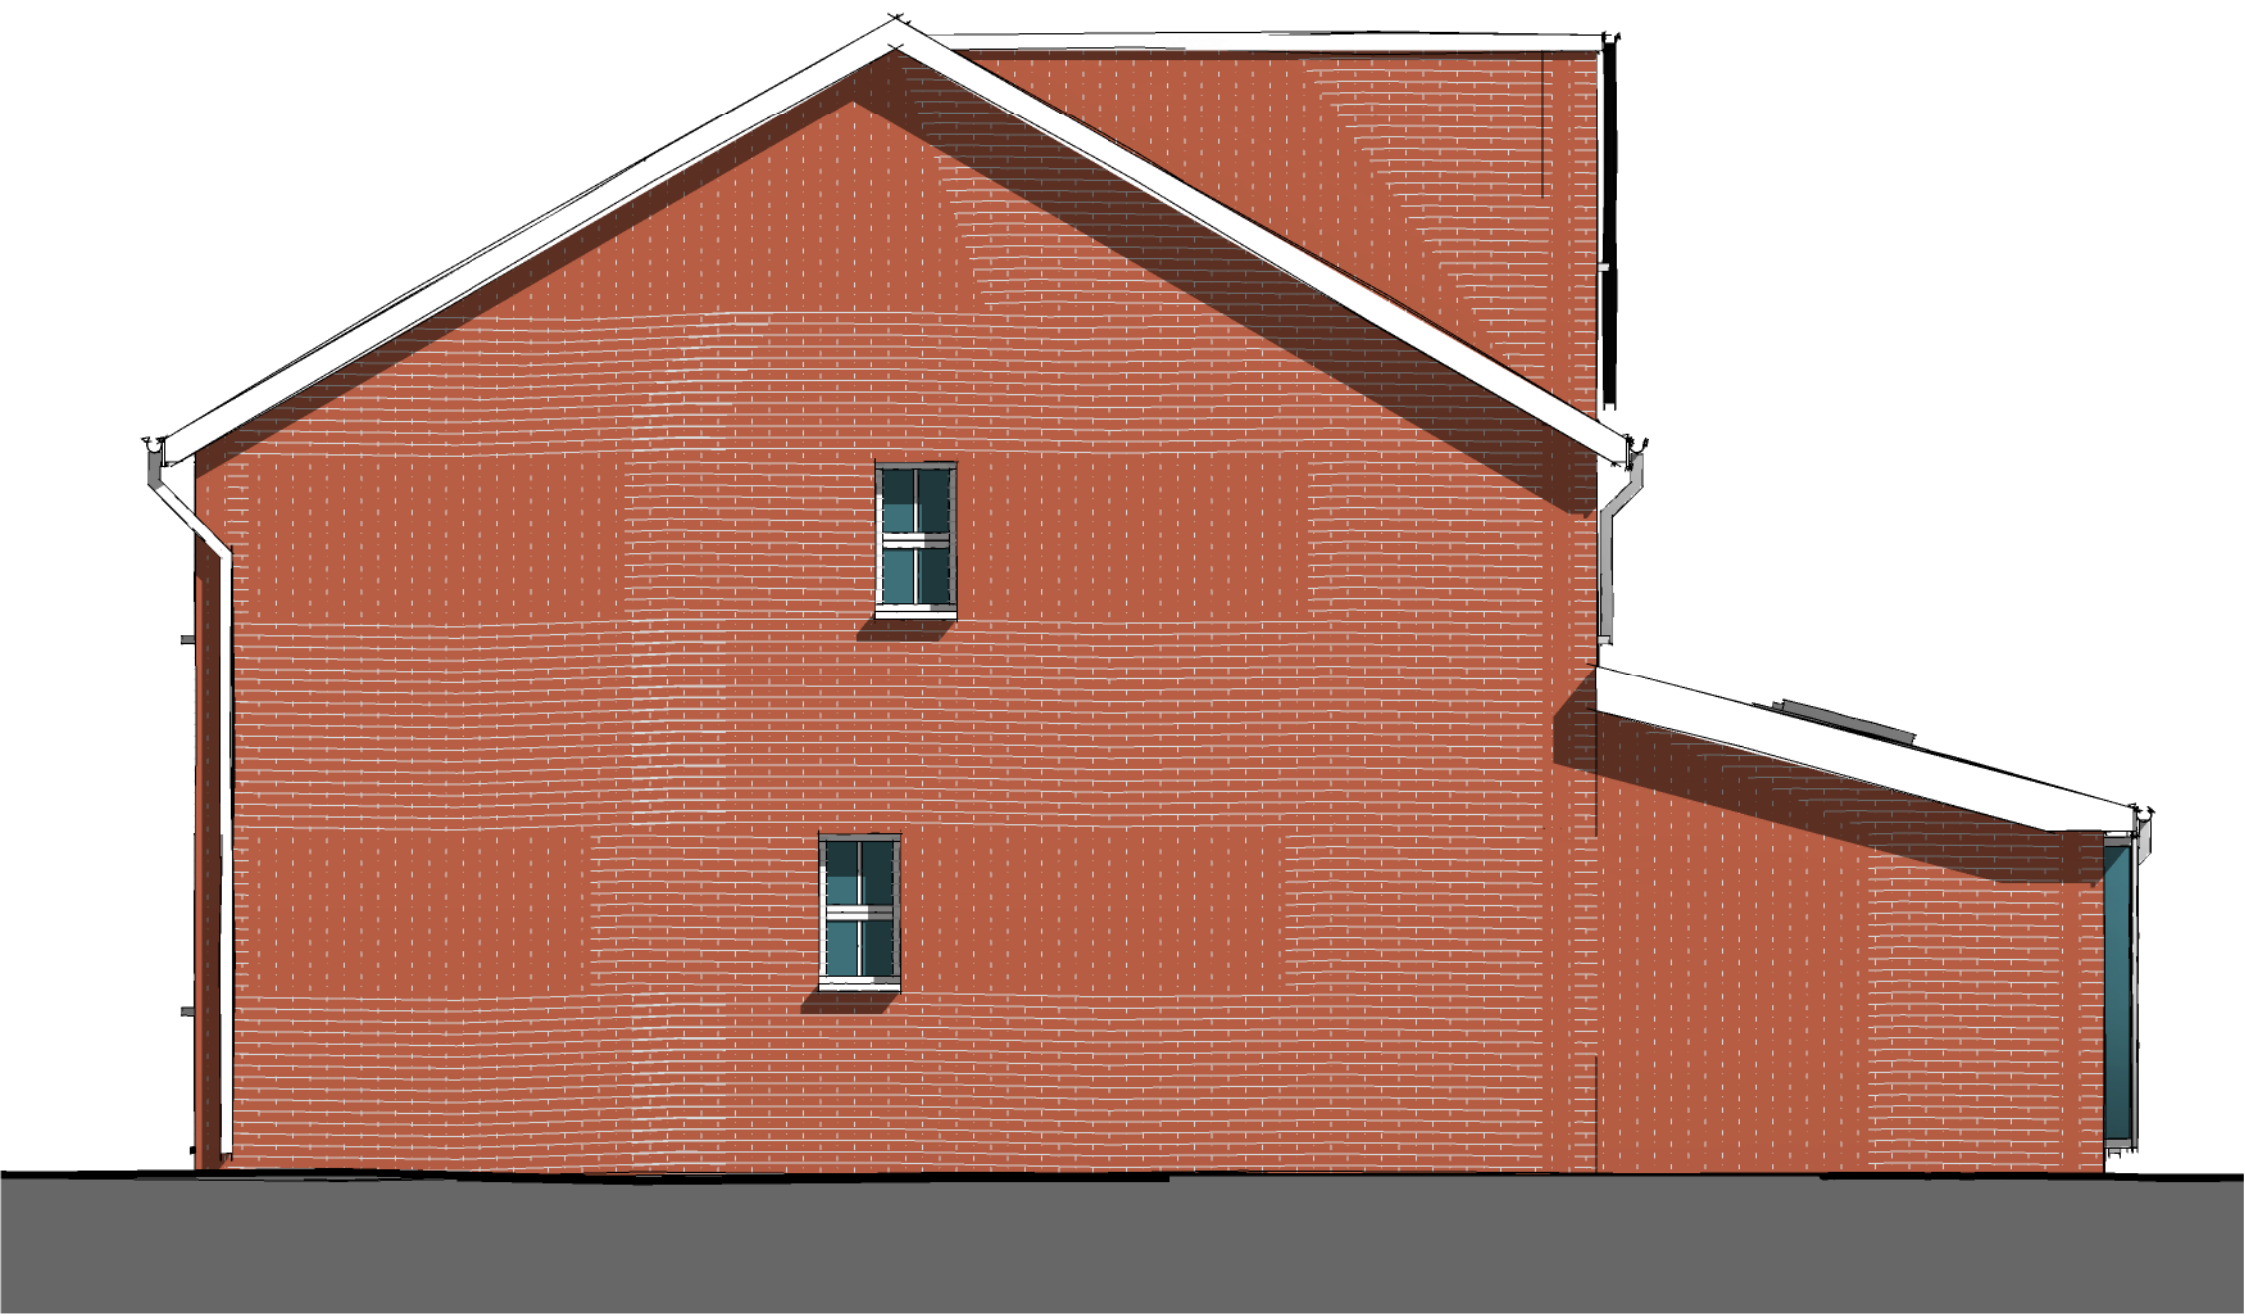

Proposed Elevation - North
1 : 50



Proposed Elevation - East
1 : 50




Proposed Elevation - South
1 : 50

U-Value of roof
window to be no less
than: 1.6W/m²K



Perspective View 1

KEY
SG Safety Glass
OG Obscured Glazing

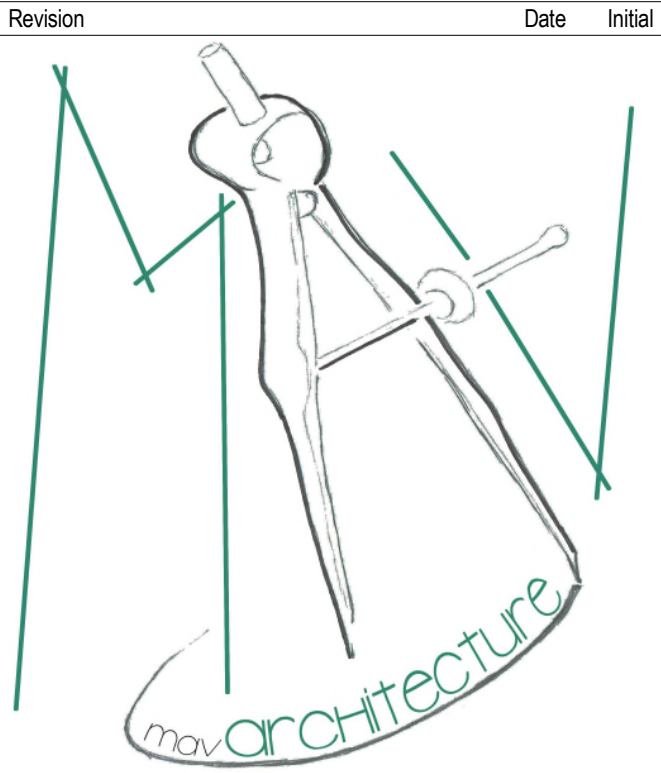

BIM Enabled Practice
This project was delivered using **Autodesk Revit®**
All dimensions are to be checked on site and any discrepancies reported to the architect before work commences. Figured dimensions only are to be taken from this drawing. This drawing is to be read in conjunction with all relevant consultants and/or specialists drawings/documents and any discrepancies or variations notified to the architect before work commences. This drawing is copyright and may not be reproduced, wholly or in part, without the consent of the architect.

Side and Rear Extension
4 Barfoot Road
Hedge End
Mr & Mrs Mavrodaris
Proposed Elevations

Scale at 1:50 in meters
0 2.5 4.5

PRELIMINARY			
Scale @ A1	Drawn	Checked	Date
1 : 50	Author	Checker	05/24/19
Job Number & Drawing Number		Revision	
107 - PR05			

DRAFT