


## Location Plan - 7 Queens Road

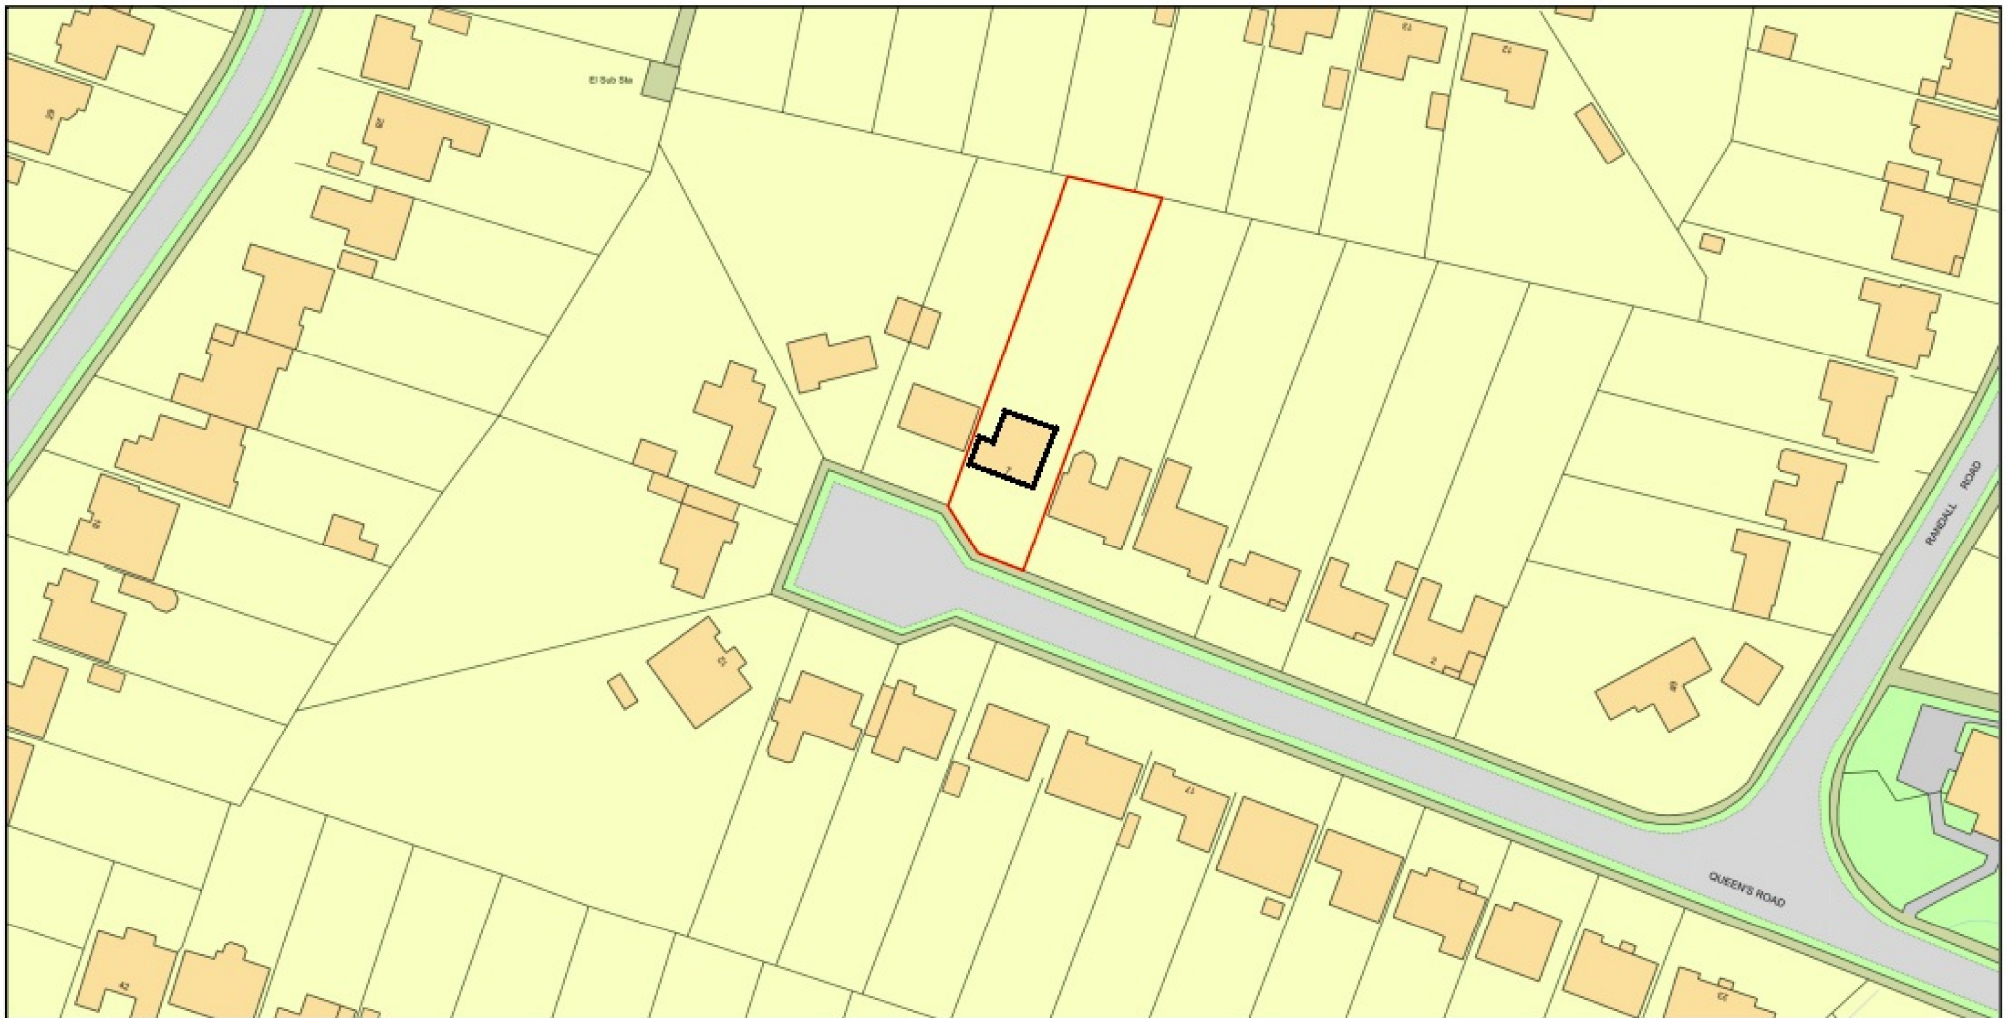

0 50  
Metres



Plan Produced for: Jason Futter - 7 Queens Road

Date Produced: 20 Feb 2026

Plan Reference Number: TQRQM26051172526579

Scale: 1:1250 @ A4

© Crown copyright and database rights 2025 OS 100042766

