

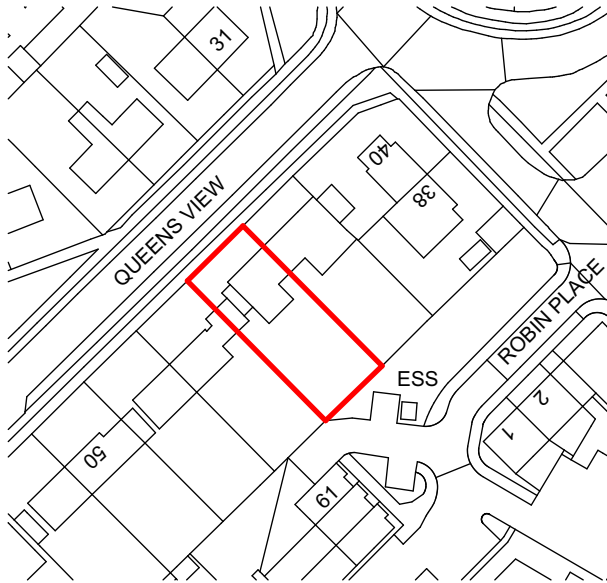


Ordnance Survey, (c) Crown Copyright 2023. All rights reserved. Licence number 100022432

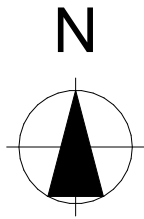

Scale 1:1250

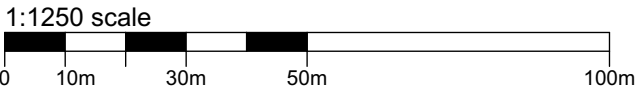

PLANNING APPROVAL			
P1	Planning Issue	10.02.26	GM
Revision	Description	Date	Drawn

Designer :



Project :
**44 Queens View, Netley,
Southampton**
House Extension and Loft Conversion

Drawing :
Location Plan

Date : July 2023	Scale : 1:1250 @ A1	Revision:
Drawing No. : 17 / 001 / 102	Status : PLANNING	P1