


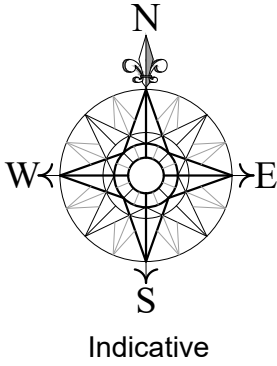

LINEAR SCALE 1:250
A3 @ 1:250

SITE LAYOUT 1:250

Mount Pleasant
(Formerly Greensleeves)



RIBA

Chartered Practice


arb

Architects Registration Board

This drawing is the copyright of ADP Architects Ltd. It may not be altered or reproduced in any form, or passed onto Third Parties without the written consent of ADP Architects Ltd.

Land Ownership
Land Ownership: Boundary positions are for guidance only. It is the Client's responsibility, directly or via the client's solicitor, to provide clear details of land ownership, usually by way of a title plan based on Ordnance Survey mapping, to determine exact site extremities. The remit to check title plans or land covenants does not fall under the responsibility of ADP Architects Ltd.

Site Layout
The site is based on a topographical survey undertaken by Paul Stubbington Land Surveys Ltd (ref:12042/01 Aug 2025)
Surrounding information (if applicable) copied from Ordnance Surveys Promap. Crown Copyright. Licence Number 100022432

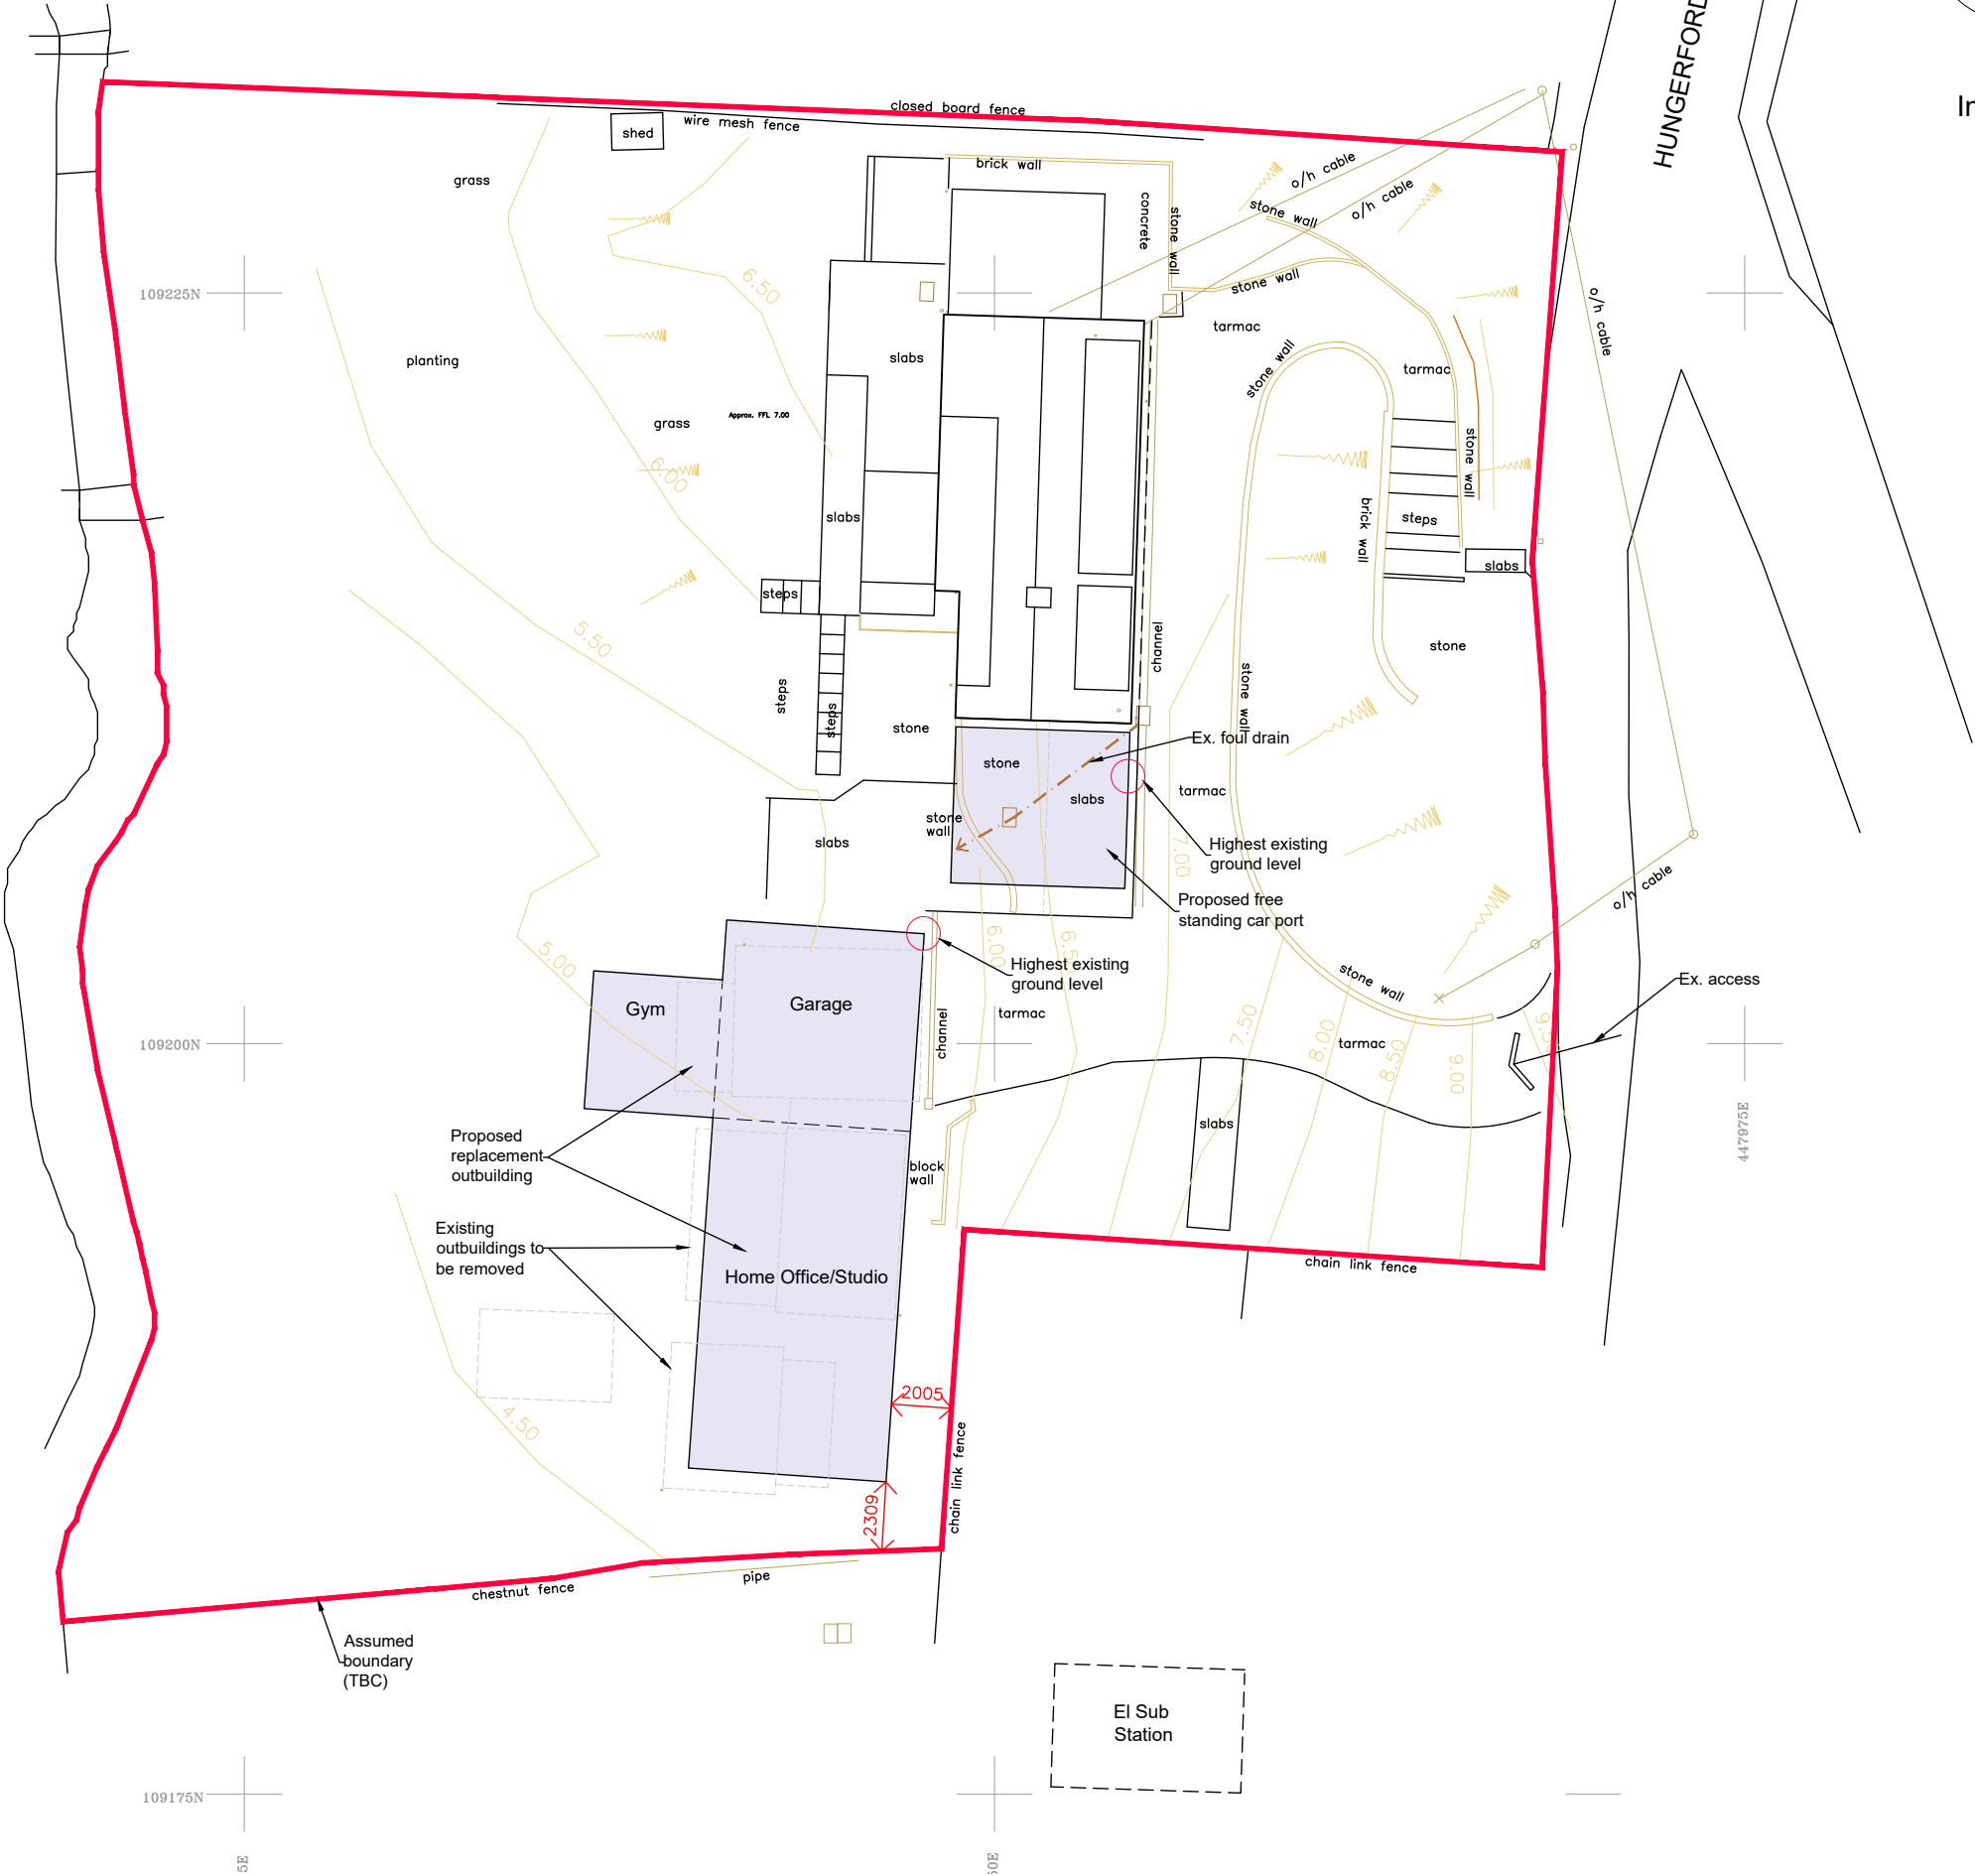

P5 27.02.26

Pergola omitted

rev: date:

note:

adp

architects & urban designers

Tel: 01489 584503

Email: mail@adp-ltd.co.uk

www.adparchitectsltd.co.uk

Richmond Court, 94 Botley Road, Park Gate, Southampton, SO31 1BA

project name/address:
**Alterations & Additions
Birch Spinney
Hungerford
Bursledon
Southampton SO31 8DE**

client:
Mr & Mrs Peak

drawing title:
Site Layout – PD Outbuildings

job number:	drawing number:	revision:
2106	10	P5
drawing scale/size:	date:	drawn:
1:250 (A3)	Aug 25	