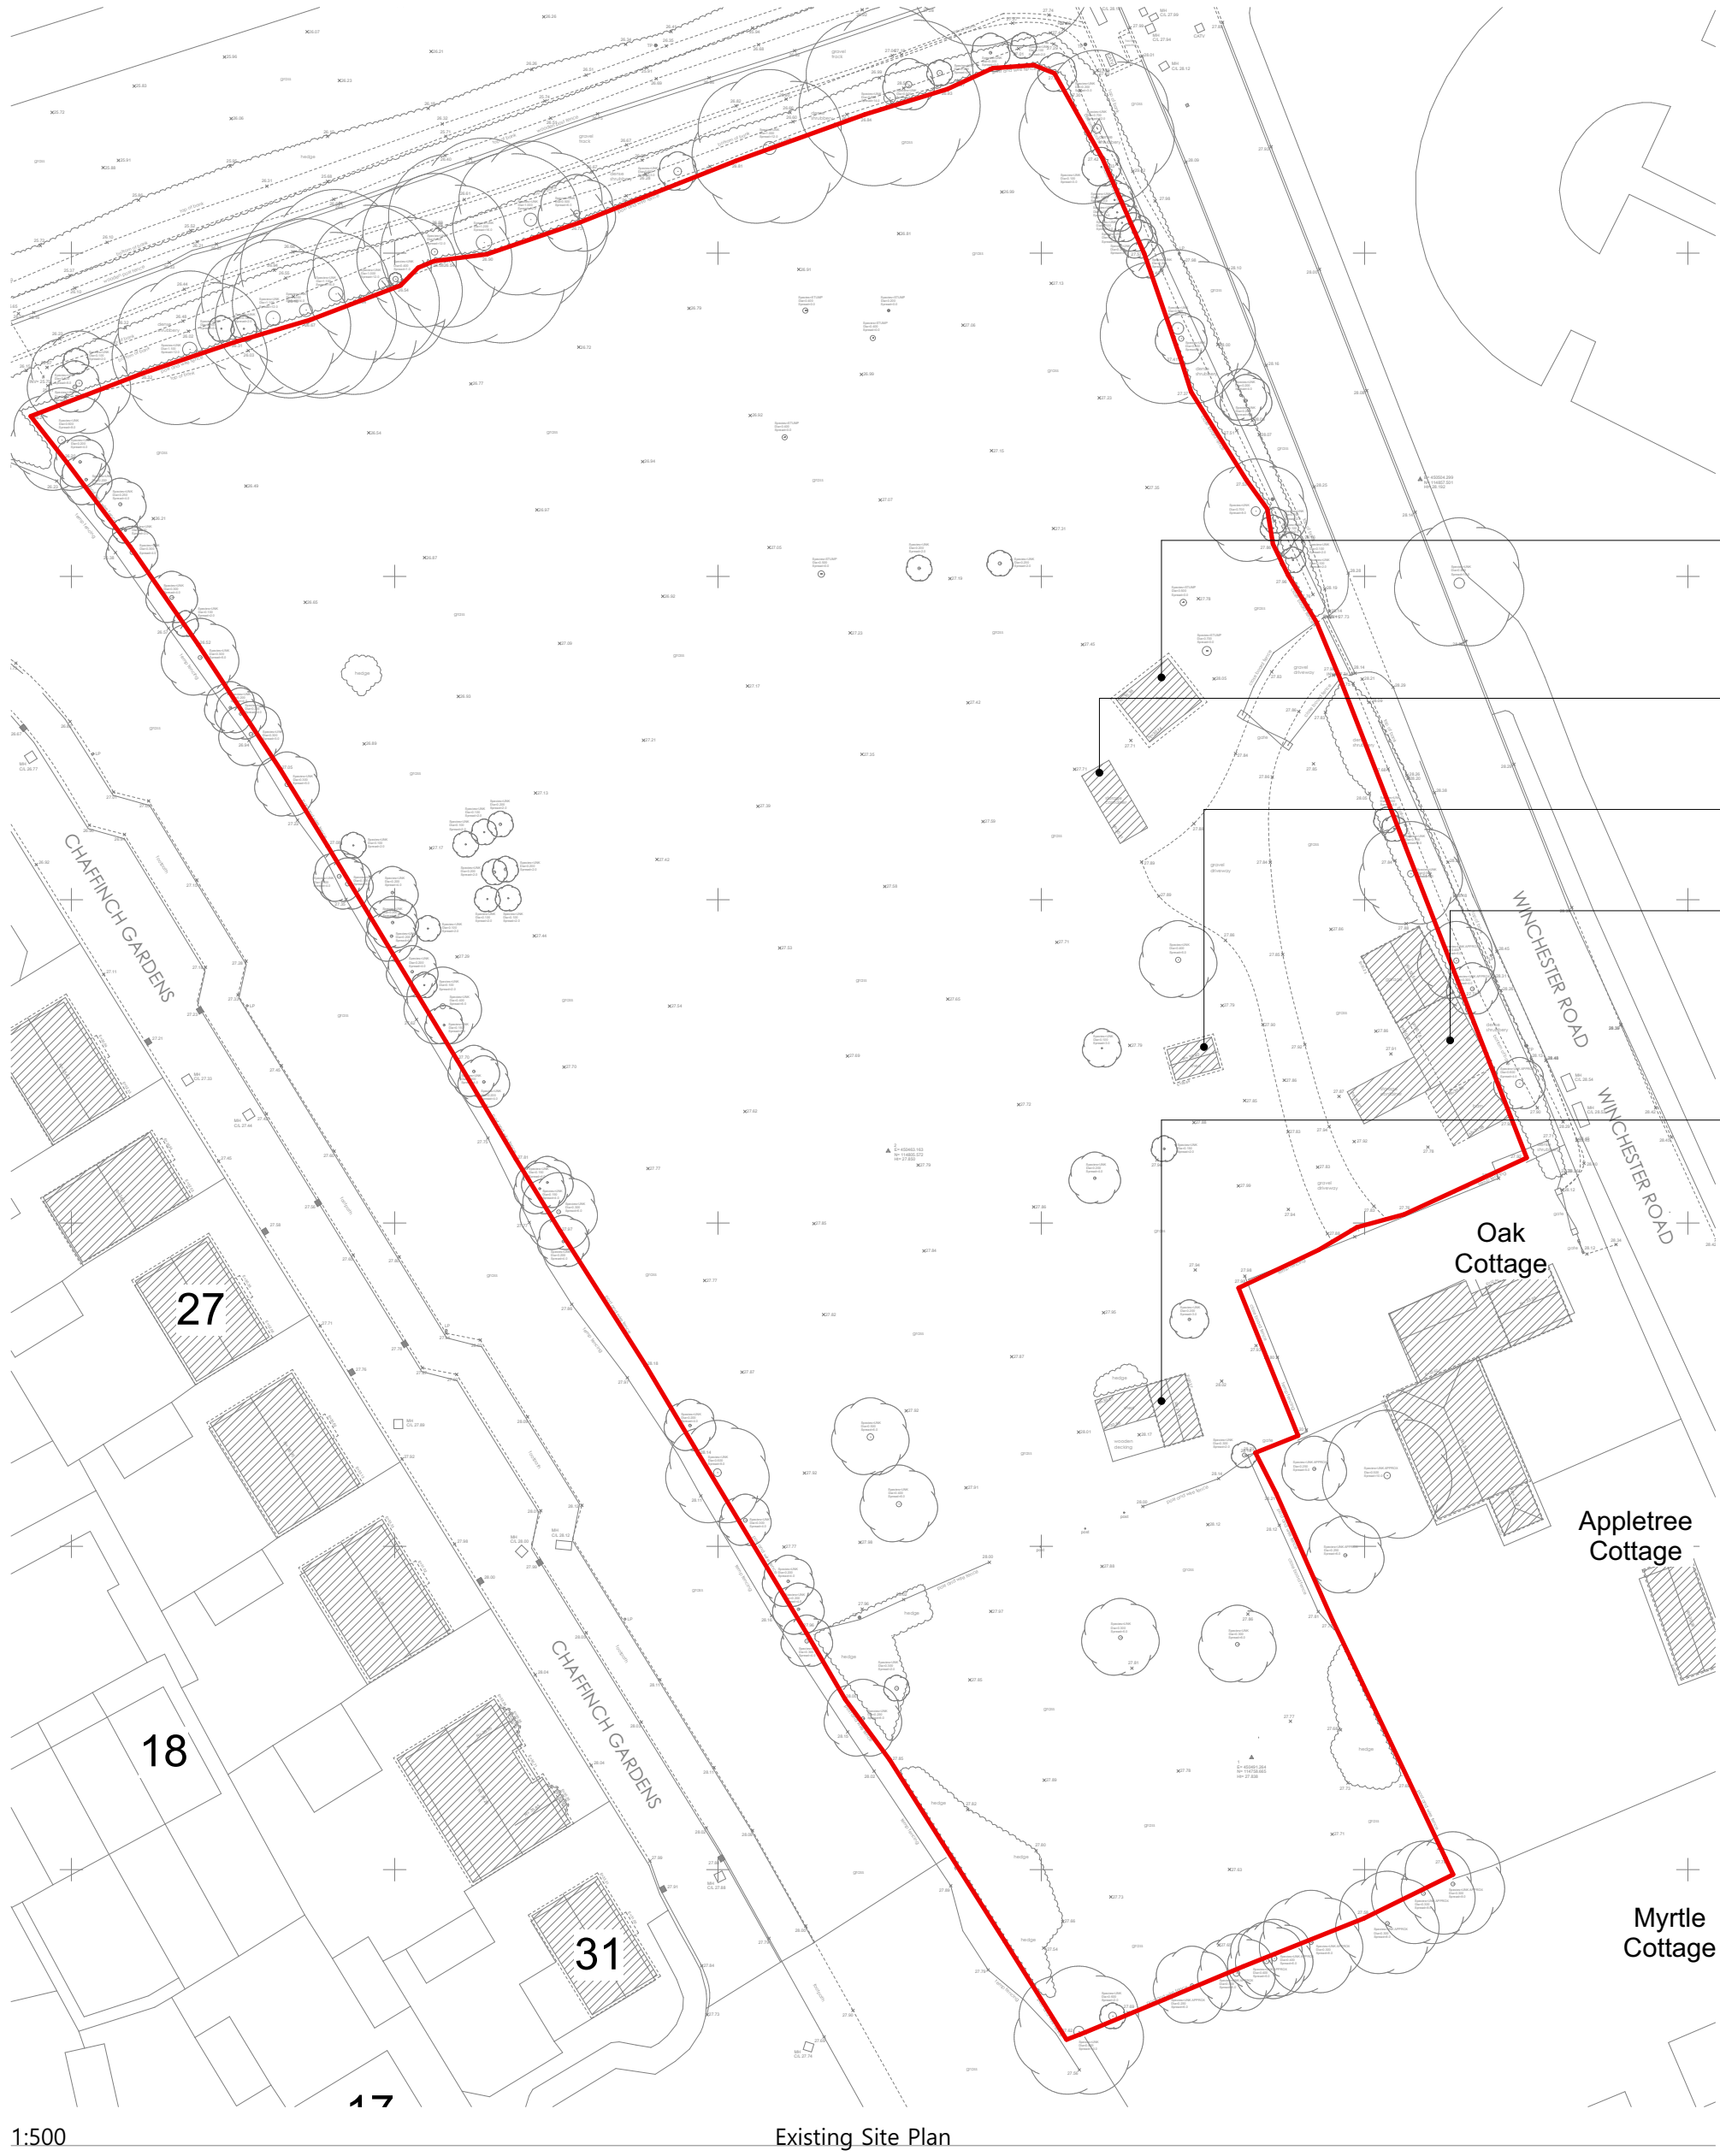
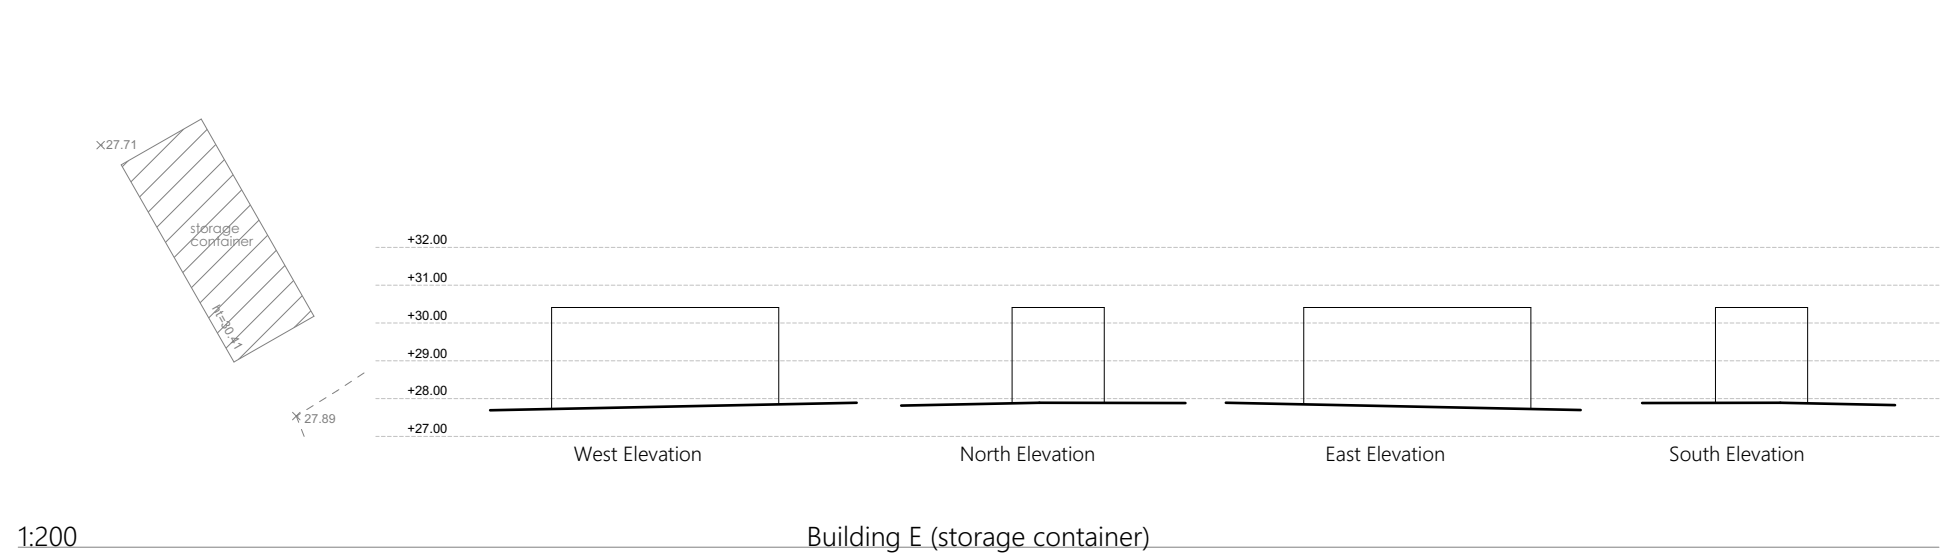
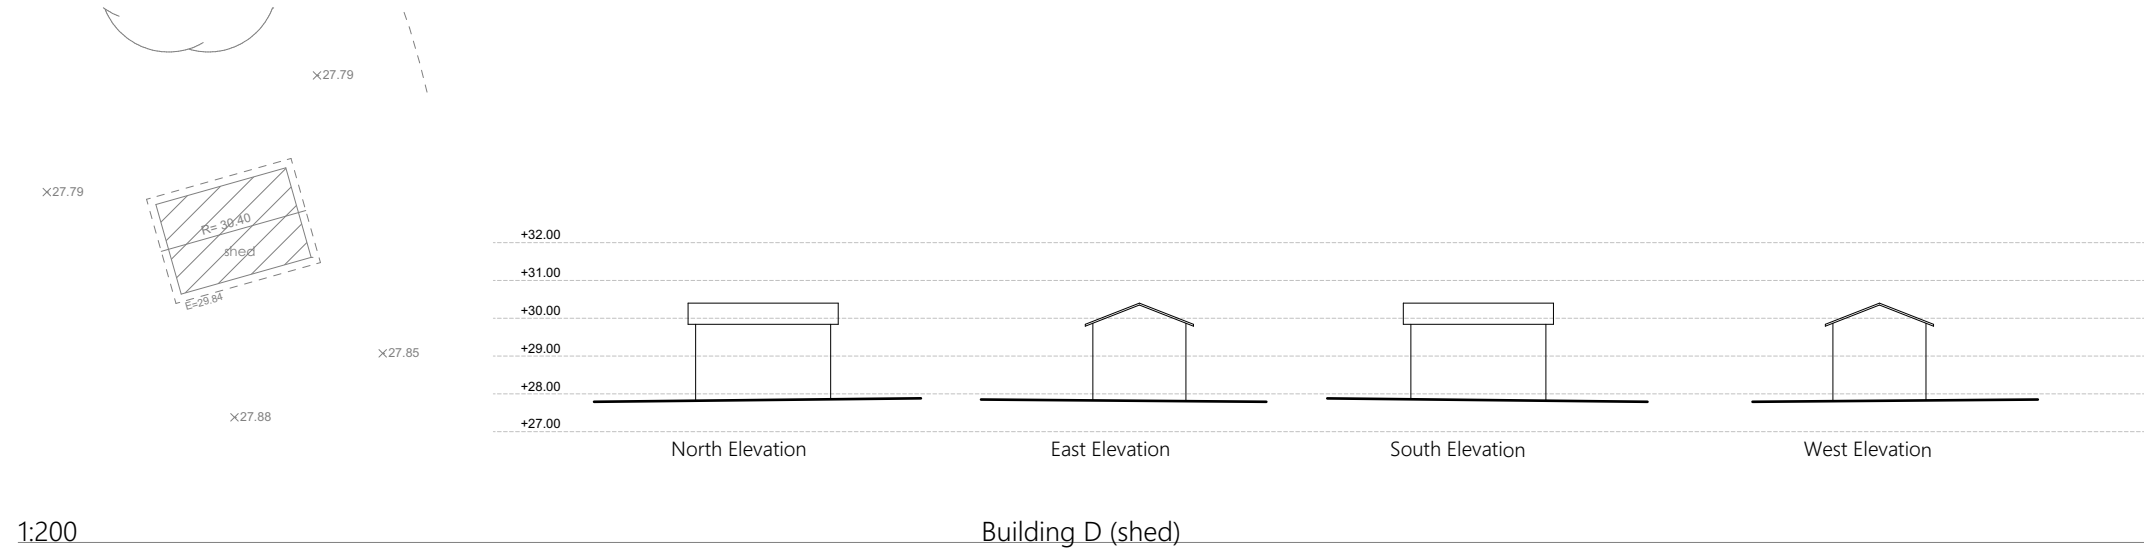
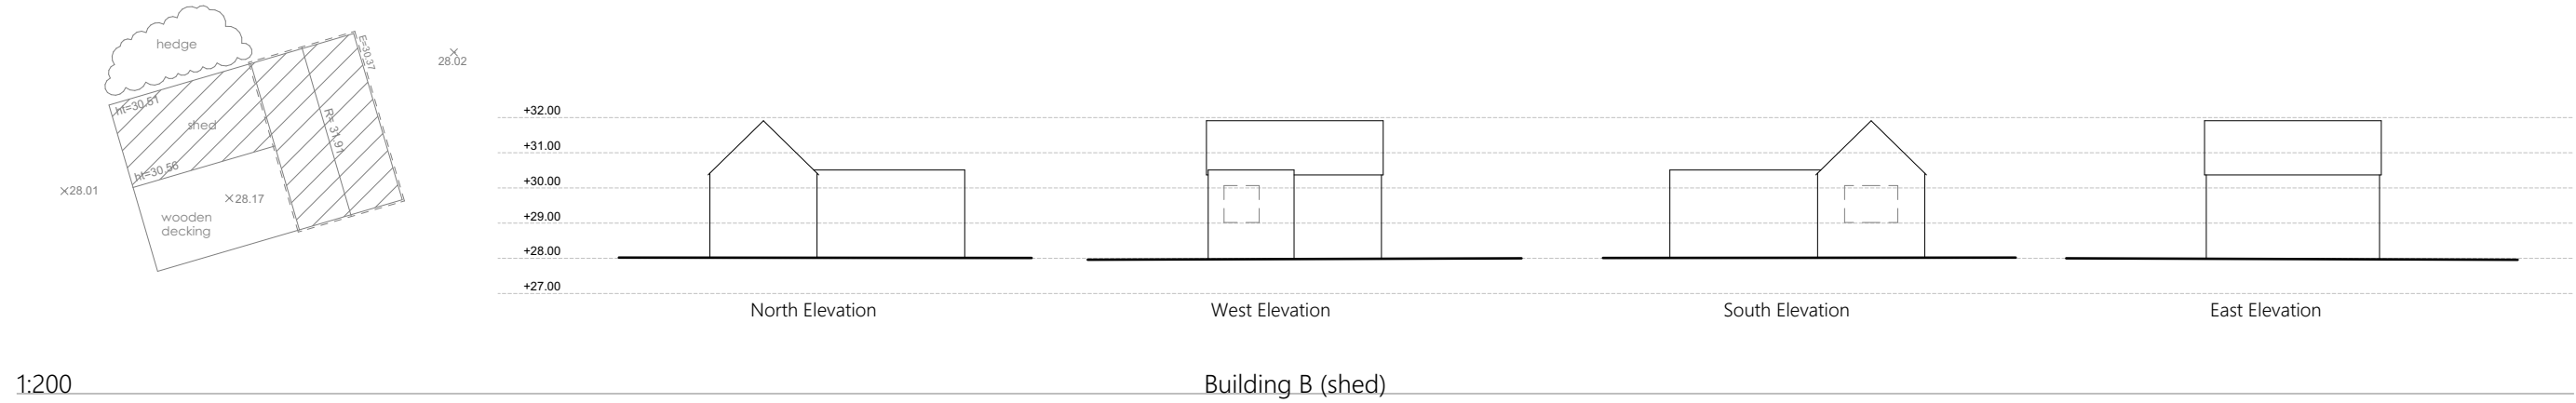


RE-FORM AT

www.re-format.co.uk mail@re-format.co.uk +44 (0)1730 778778

project title
McS Boorley Green

document title
Existing Elevations

Date Jan 2026	drawn by KM	checked by DB
------------------	----------------	------------------

0 2 4 8 10m	Scale at A1 1:200, 1:500
-------------	-----------------------------

region	project no.	stage no.	discipline	number
SO	2977	03	AC	0303

Existing Elevations

status	suitability description	revision
S3	Suitable for Review and Comment	P01