





Key Map
Scale - 1:1000

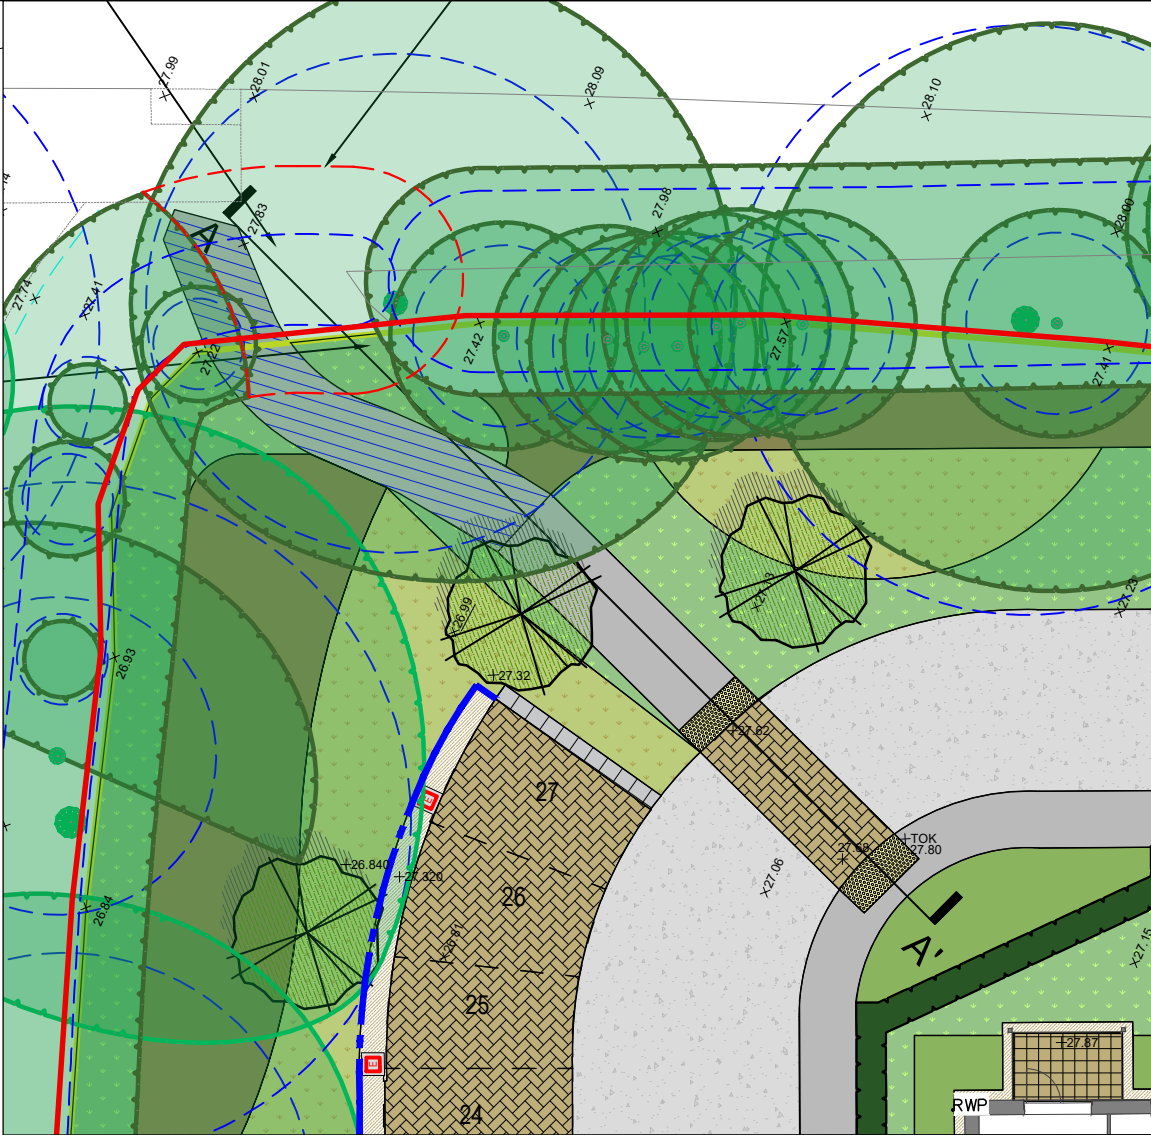

Map inset
Scale - 1:200

- All dimensions in millimetres unless otherwise indicated. All levels in metres relative to Ordnance Datum and are positive (AOD) unless otherwise indicated.
- Figure dimensions only to be taken from this drawing. Dimensions and levels to be checked on site.
- Do not re-scale this drawing.
- For civil and structural matters including existing and proposed services, sub-base construction and site structures (including retaining walls over 900mm height) refer to information by others.
- The original version of this drawing was produced in colour - monochrome copies should not be relied upon to accurately reflect all drawing elements.
- This drawing has been prepared for planning purposes only and should not be used for quantification, tender or construction.

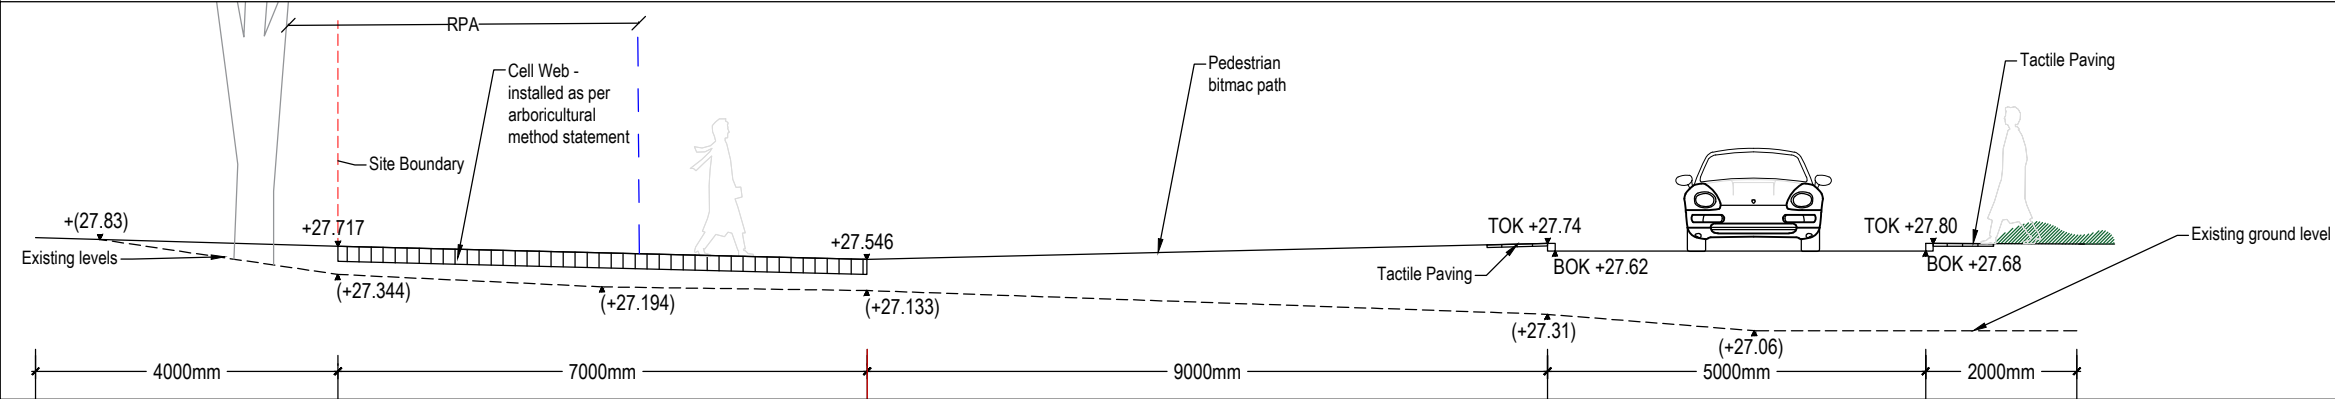

Section AA'
Scale - 1:100

P04	27.02.26	MS	AG	Wheel stops removed, double-kerb repositioned
P03	24.02.26	AR	AG	Updated plans and levels
P02	10.07.24	NC	LC	Updated plan
P01	04.07.24	NC	LC	Sections - First Issue
rev.	date	by	chk	notes
project				Winchester Road, Boorley Green
title				Sections for Northeast path
status		Stage 3		scale @ A3 1:100
dwg no		SO-2977-03-LA-006		
references		land at Boorley Green - TOPOGRAPHICAL SURVEY PLAN - 00.dwg		