

SITE LAYOUT



RIBA

Chartered Practice

adp

Architects Registration Board

This drawing is the copyright of ADP Architects Ltd. It may not be altered or reproduced in any form, or passed onto Third Parties without the written consent of ADP Architects Ltd.

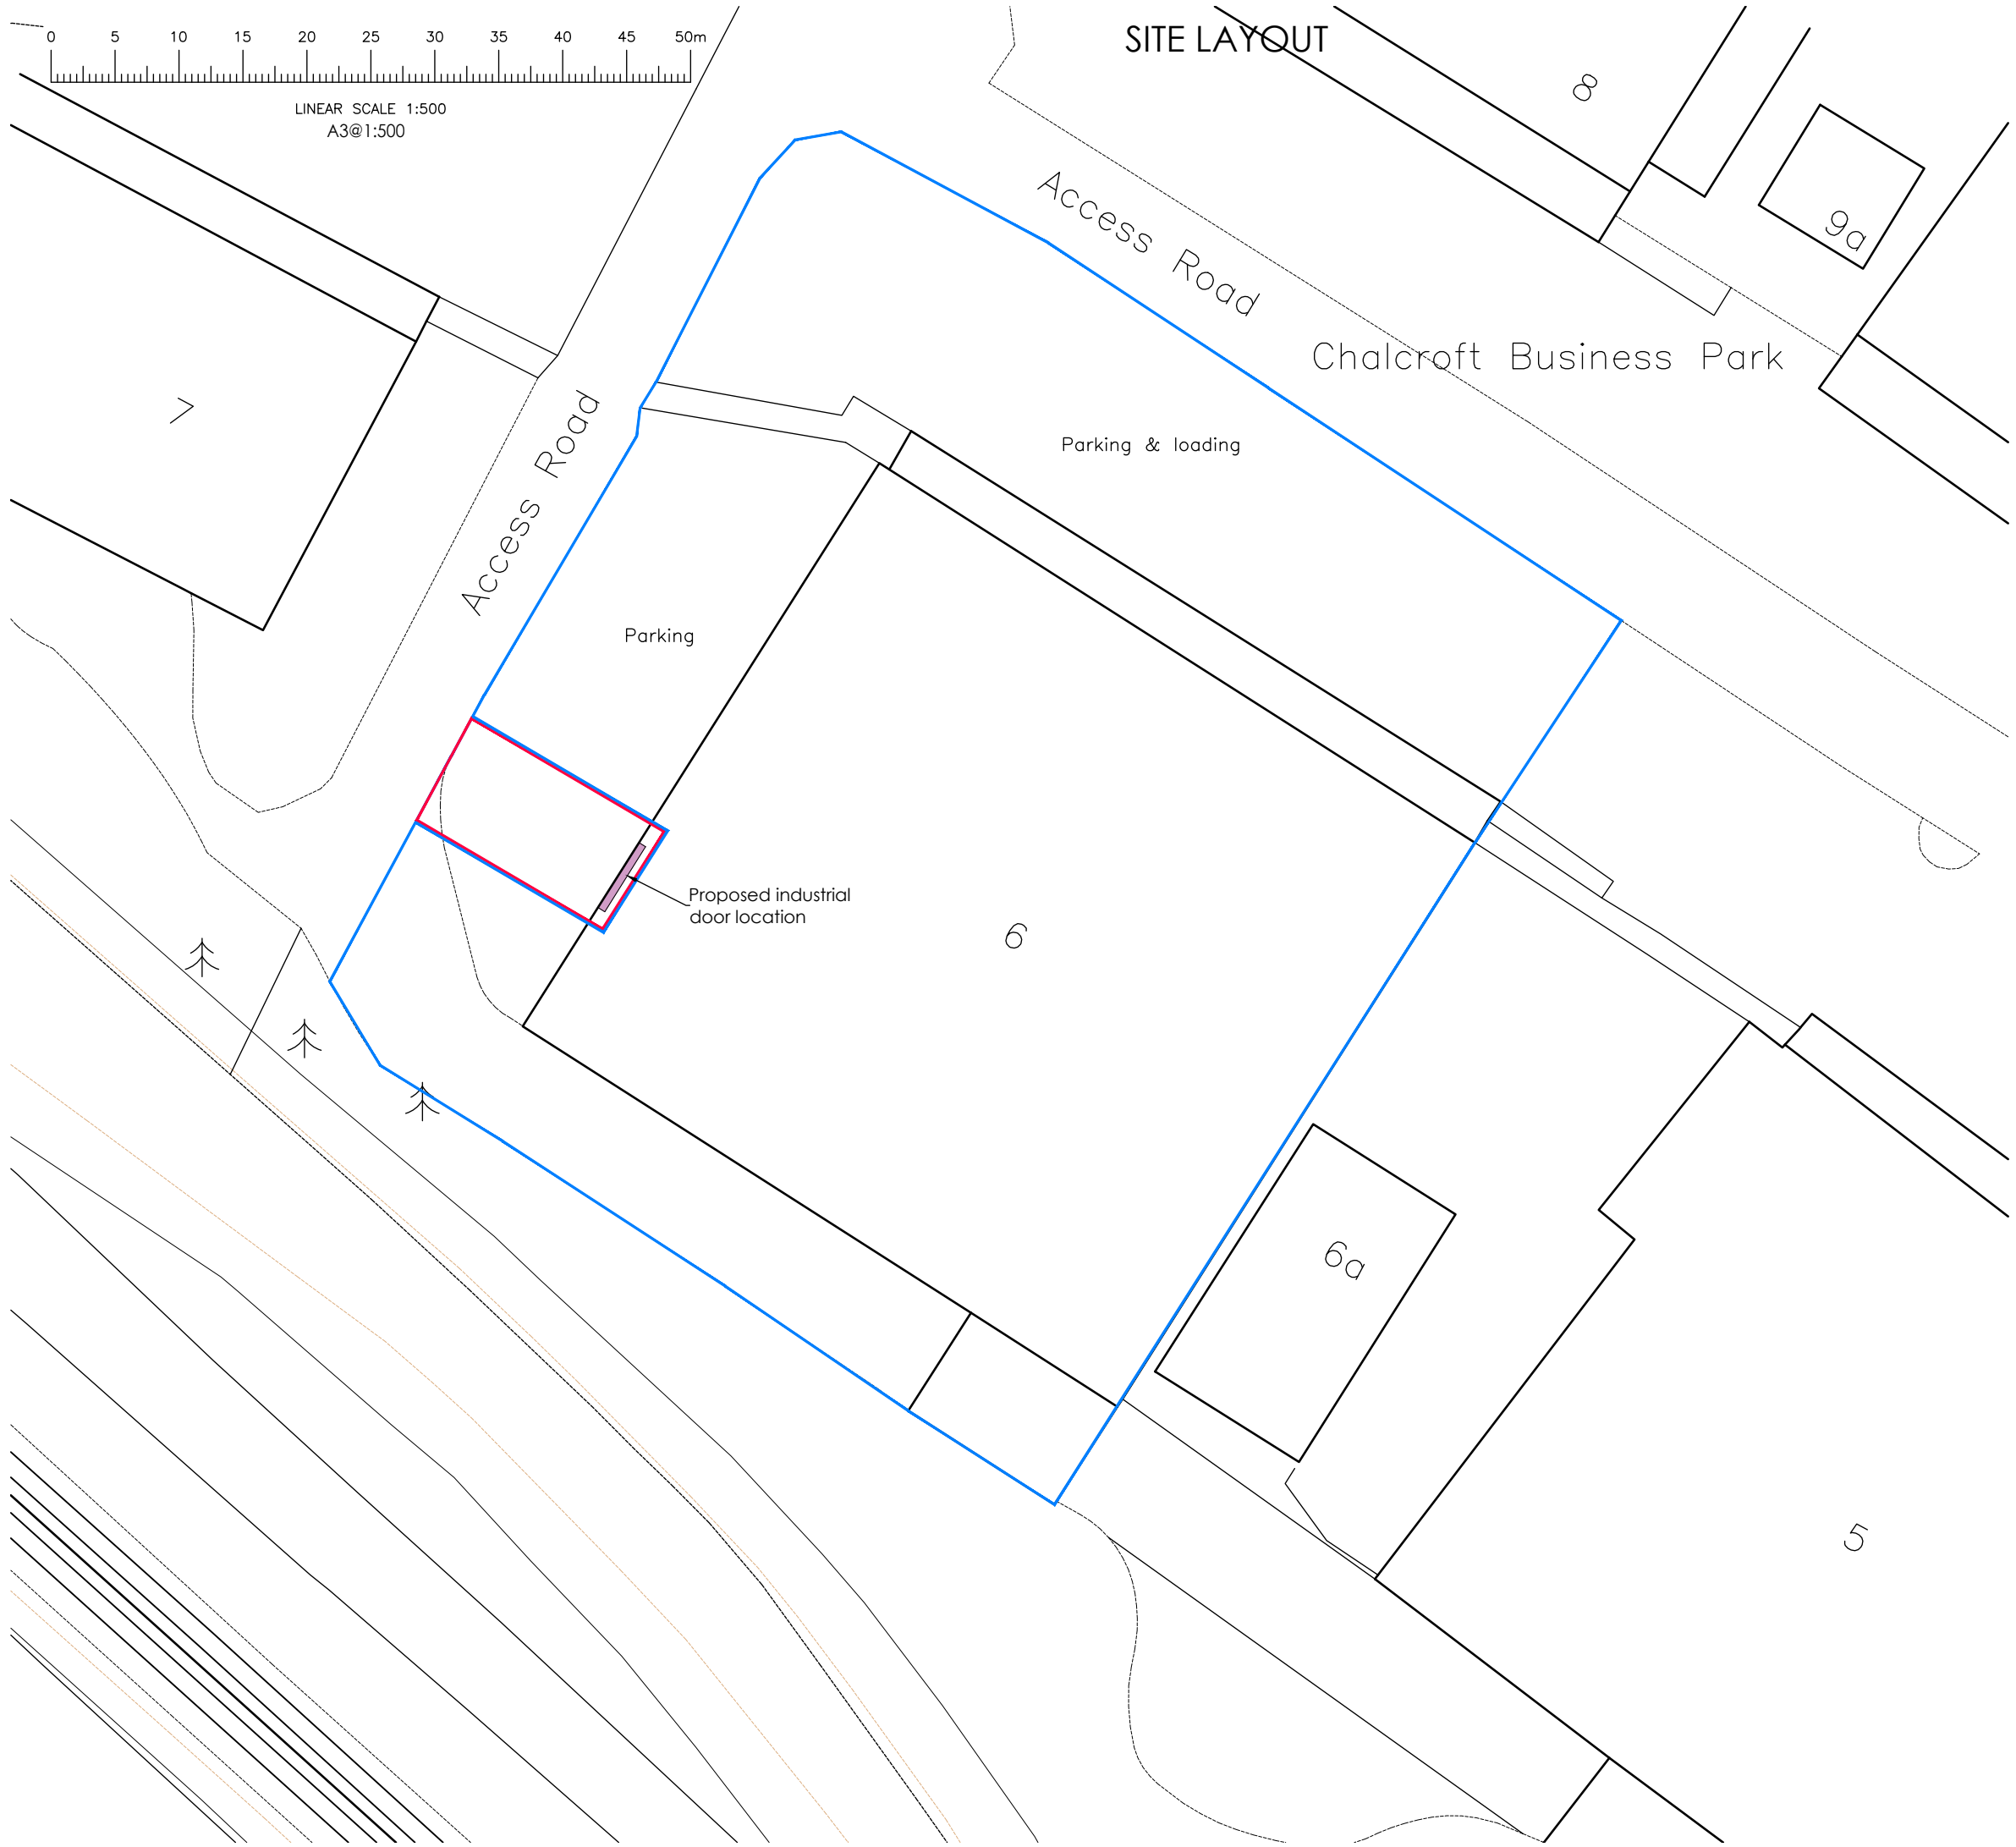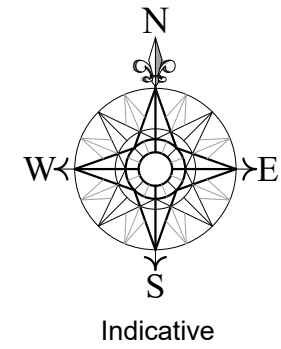

A | 3.03.26 | Red/blue line update

rev: date: note:

adp

architects ltd

architects & urban designers

Tel: 01489 584503

Email: mail@adp-ltd.co.uk

www.adparchitectsltd.co.uk

Richmond Court, 94 Botley Road, Park Gate, Southampton, SO31 1BA

project name/address:
**Proposed Industrial Door
Unit 6
Chalcraft Business Par
Burnetts Lane, West End
Southampton S030 2PA**

client:
Falcon Tenders Ltd

drawing title:
Site Layout

job number:	drawing number:	revision:
2127	01	A
drawing scale/size:	date:	drawn:
1:500 (A3)	Mar 26	PJL