

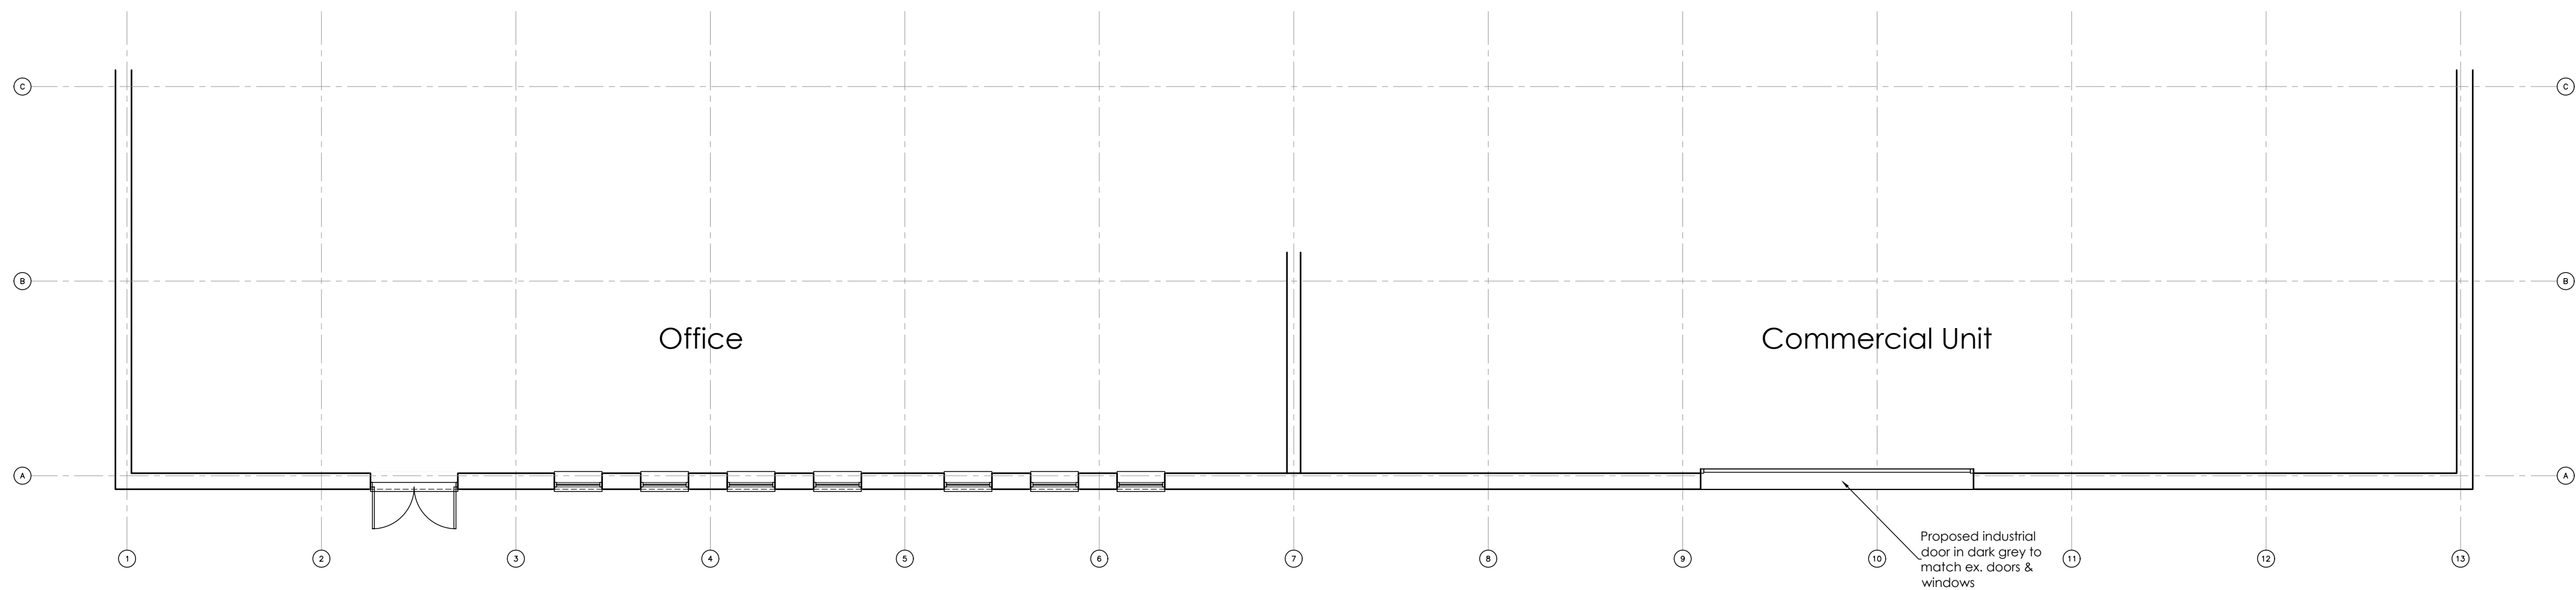


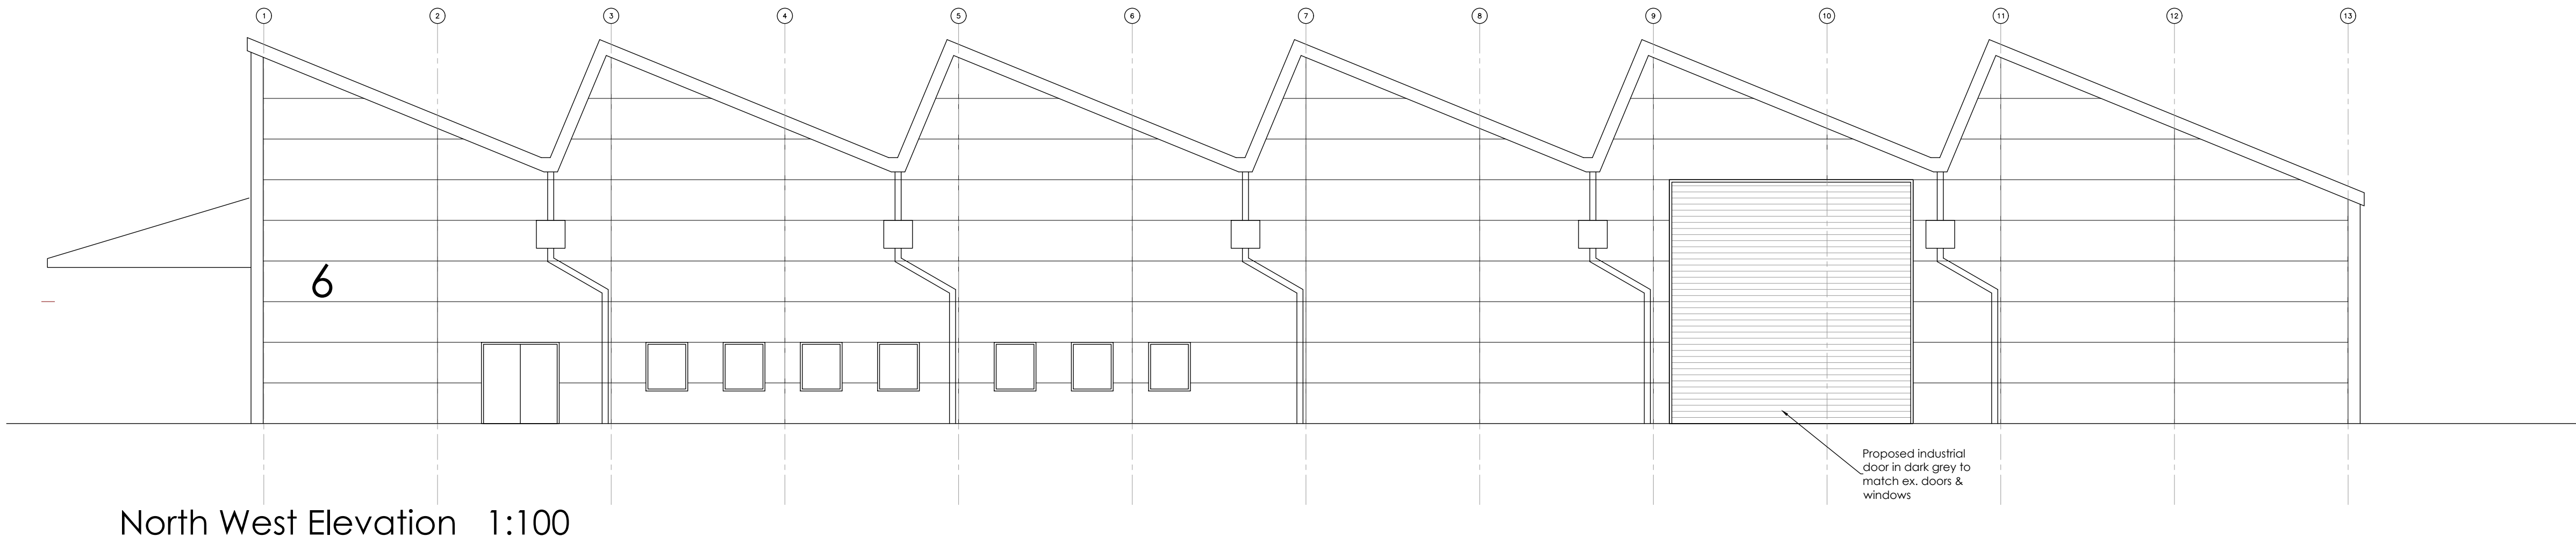

PRELIMINARY

rev.	date:	note:
------	-------	-------

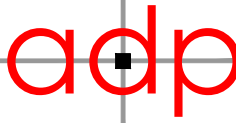

architects ltd
architects & urban designers

Tel: 01489 584503
Email: mail@adp-ltd.co.uk
www.adparchitects.co.uk
Richmond Court, 94 Botley Road, Park Gate, Southampton, SO31 1BA

project name/address: Proposed Industrial Door Unit 6 Chalcroft Business Par Burnetts Lane, West End Southampton SO30 2PA		
client: Falcon Tenders Ltd		
drawing title: Proposed Plan & Elevation		
job number: 2127	drawing number: 02	revision:
drawing scale/size: 1:100 (A1)	date: Mar 26	drawn: PJL