



T/25/99729

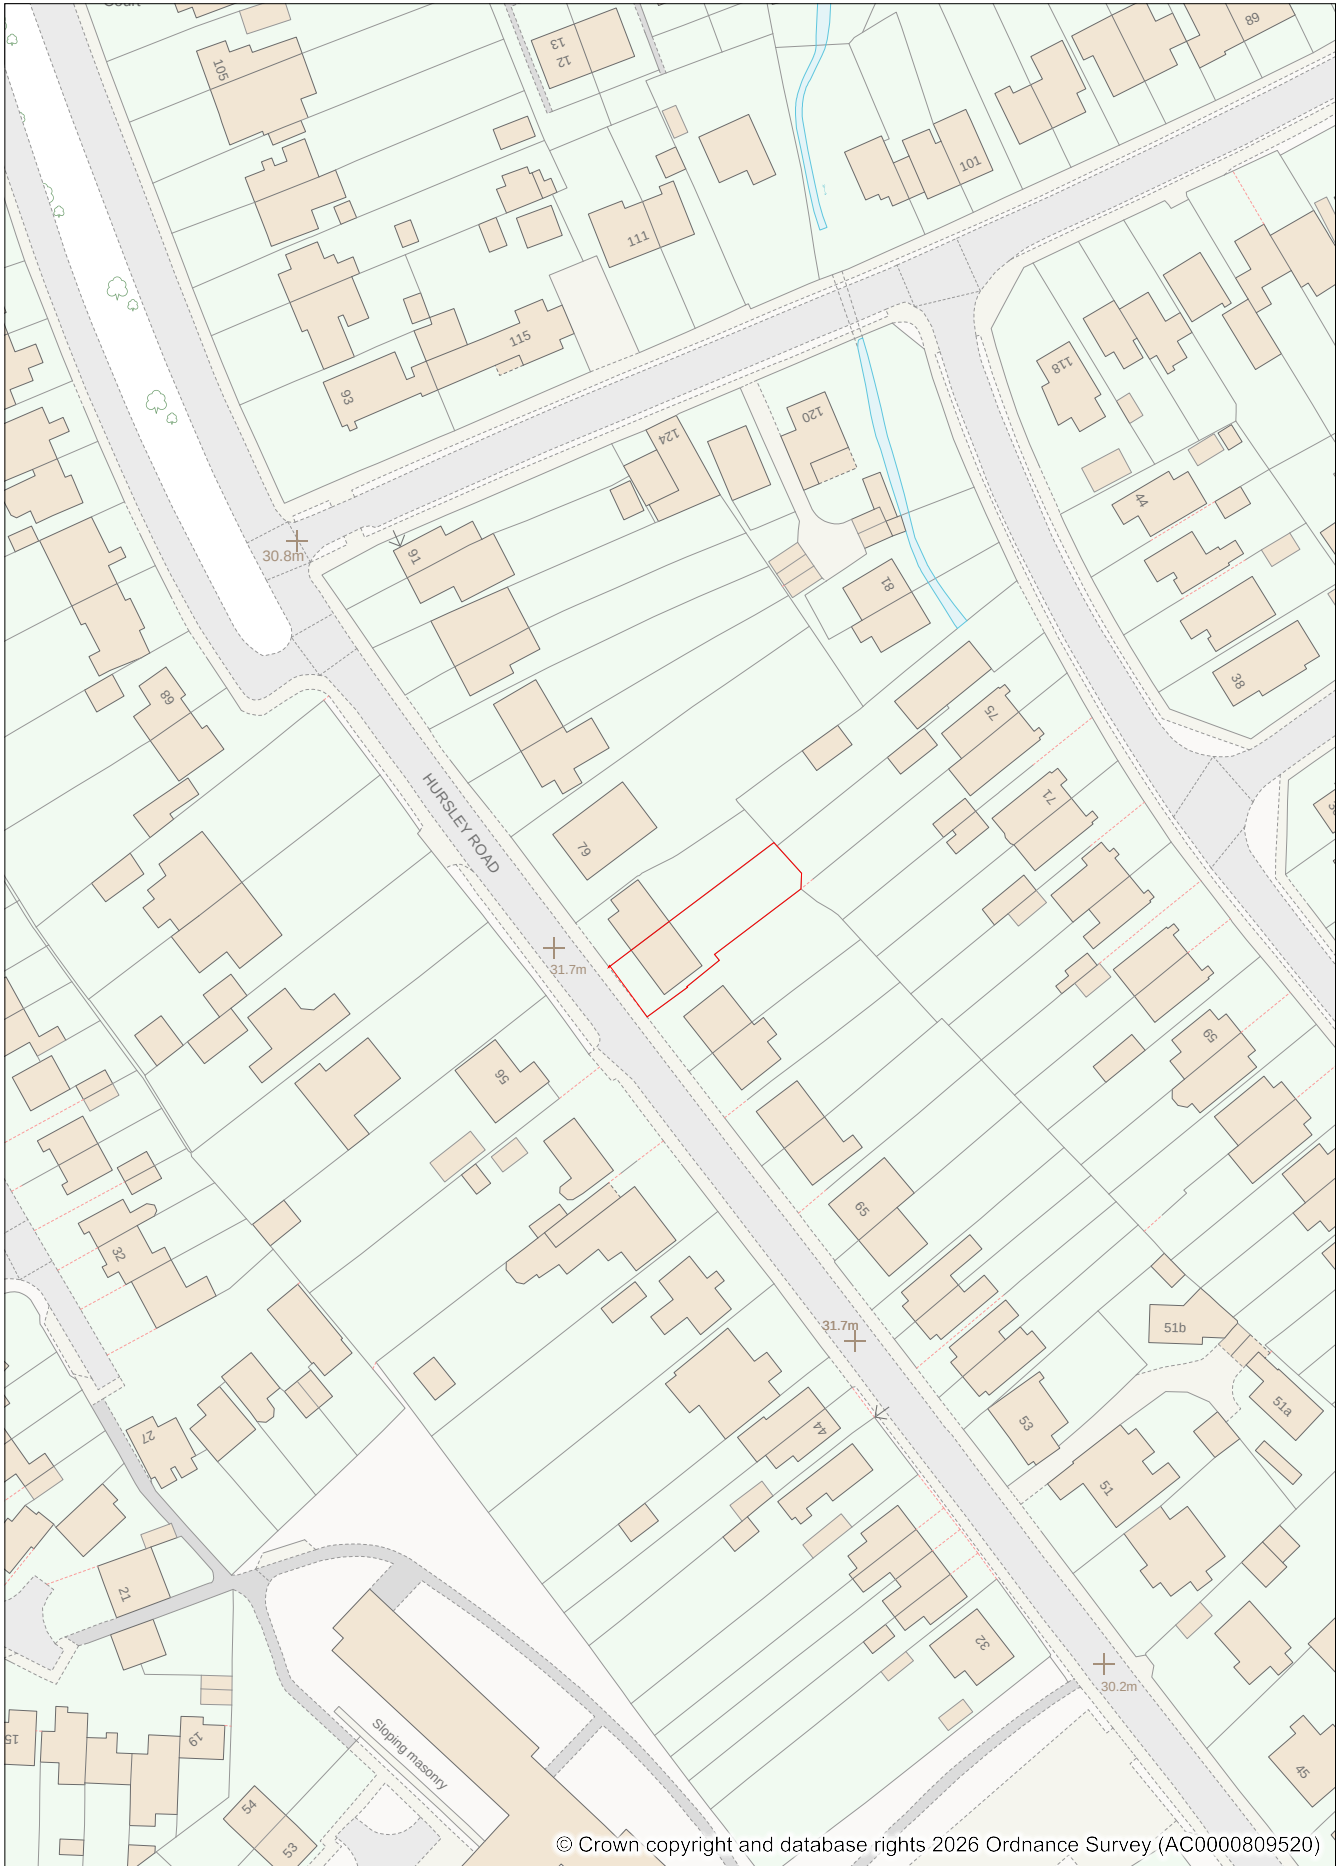

© Crown copyright and database rights 2026 Ordnance Survey (AC0000809520)

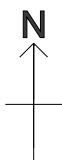

Address: 75 Hursley Road, Chandlers Ford,
Eastleigh. SO53 2FS

Date: 27/02/2026

Scale: 1:1250