



0
10
20
30
40
Scale (m) 1:250

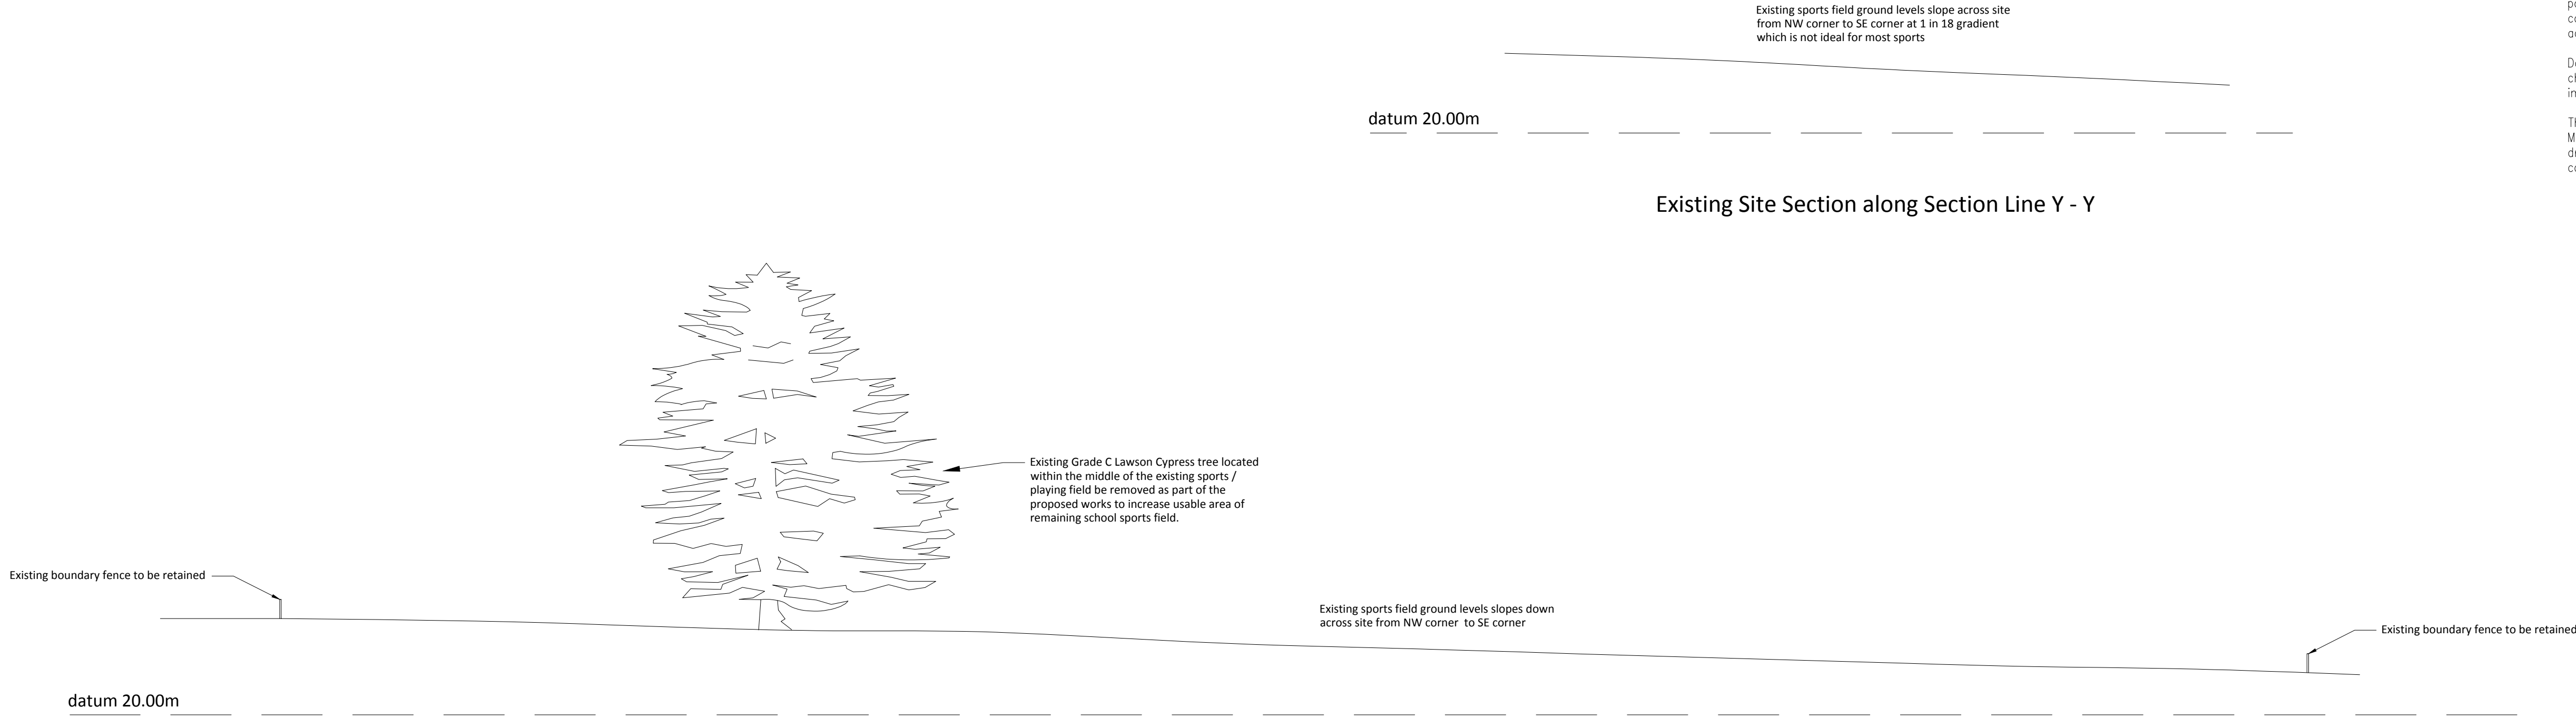

Existing Site Section along Section Line X - X

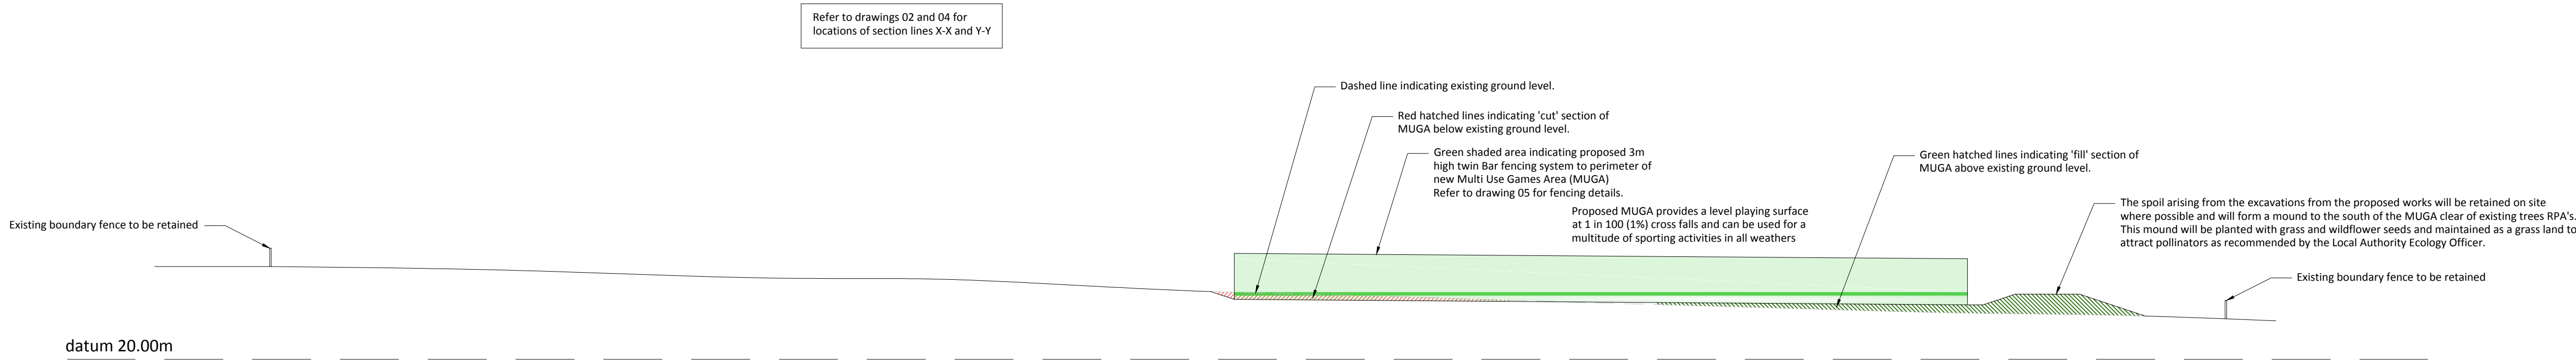

Proposed Site Section along Section Line X - X

© Michael Healy Limited

This drawing is the copyright of Michael Healy Limited (MHL) and must not be copied in whole or in part without their written permission

This document should not be relied upon or used in circumstances other than those for which it was originally prepared and for which MHL was commissioned. MHL accepts no responsibility for this document to any other party other than the person by whom it was commissioned and any other parties with whom MHL has agreed in writing may place reliance upon this document

Do not scale from this drawing. All dimensions are to be checked by site measurements and discrepancies reported immediately

This drawing must be read in conjunction with all other MHL, consultants, subcontractors and other consultants drawings together with any specifications and other contract documents

Rev	Description	Date
michael healy limited		
architectural design + project management		
m	: 07952 114756	e : info@michaelhealy.co.uk
t	: 01704 514751	w : www.michaelhealy.co.uk
Client		
Synthetic Turf Management Ltd		
Project		
Proposed Multi Use Games Area at The King's School, Lakesmere House Allington Lane, Fair Oak, Eastleigh, SO50 7DB		
Scale		Date
1:250 @ A1 [1:500 @ A3]		June 2021
Dwg		
Existing and Proposed Site Sections		
Issue		
PLANNING APPLICATION		
Project Ref	Drawing No.	Revision
1159	08	.