


0
10
20
30
40
Scale [m] 1:150

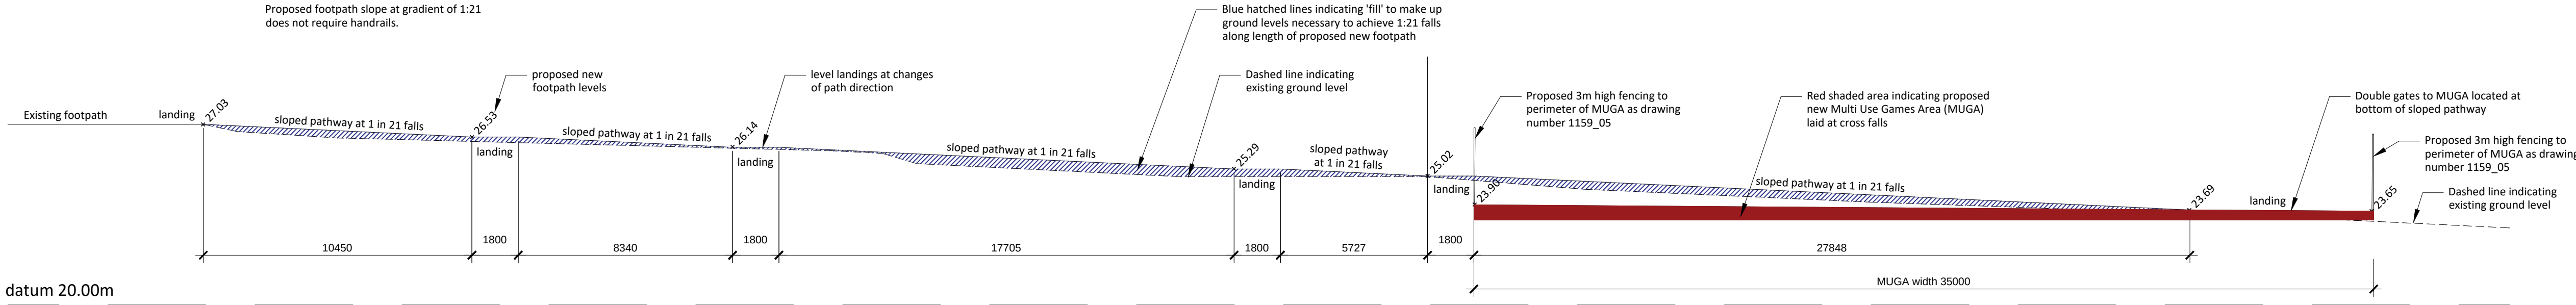

© Michael Healy Limited

This drawing is the copyright of Michael Healy Limited (MHL) and must not be copied in whole or in part without their written permission

This document should not be relied upon or used in circumstances other than those for which it was originally prepared and for which MHL was commissioned. MHL accepts no responsibility for this document to any other party other than the person by whom it was commissioned and any other parties with whom MHL has agreed in writing may place reliance upon this document

Do not scale from this drawing. All dimensions are to be checked by site measurements and discrepancies reported immediately

This drawing must be read in conjunction with all other MHL, consultants, subcontractors and other consultants drawings together with any specifications and other contract documents

A	Footpath revised	Mar 22
Rev	Description	Date

michael healy limited

architectural design + project management

m : 07932 114756 e : info@michaelhealy.co.uk
t : 01704 514751 w : www.michaelhealy.co.uk

Client
Synthetic Turf Management Ltd

Project
Proposed Multi Use Games Area at
The King's School, Lakesmere House
Allington Lane, Fair Oak, Eastleigh, SO50 7DB

Scale
1:150 @ A1 (1:300 @ A3)

Date
May 2022

Dwg
Proposed Footpath Levels

Issue
PLANNING APPLICATION

Project Ref	Drawing No.	Revision
1159	09	A