
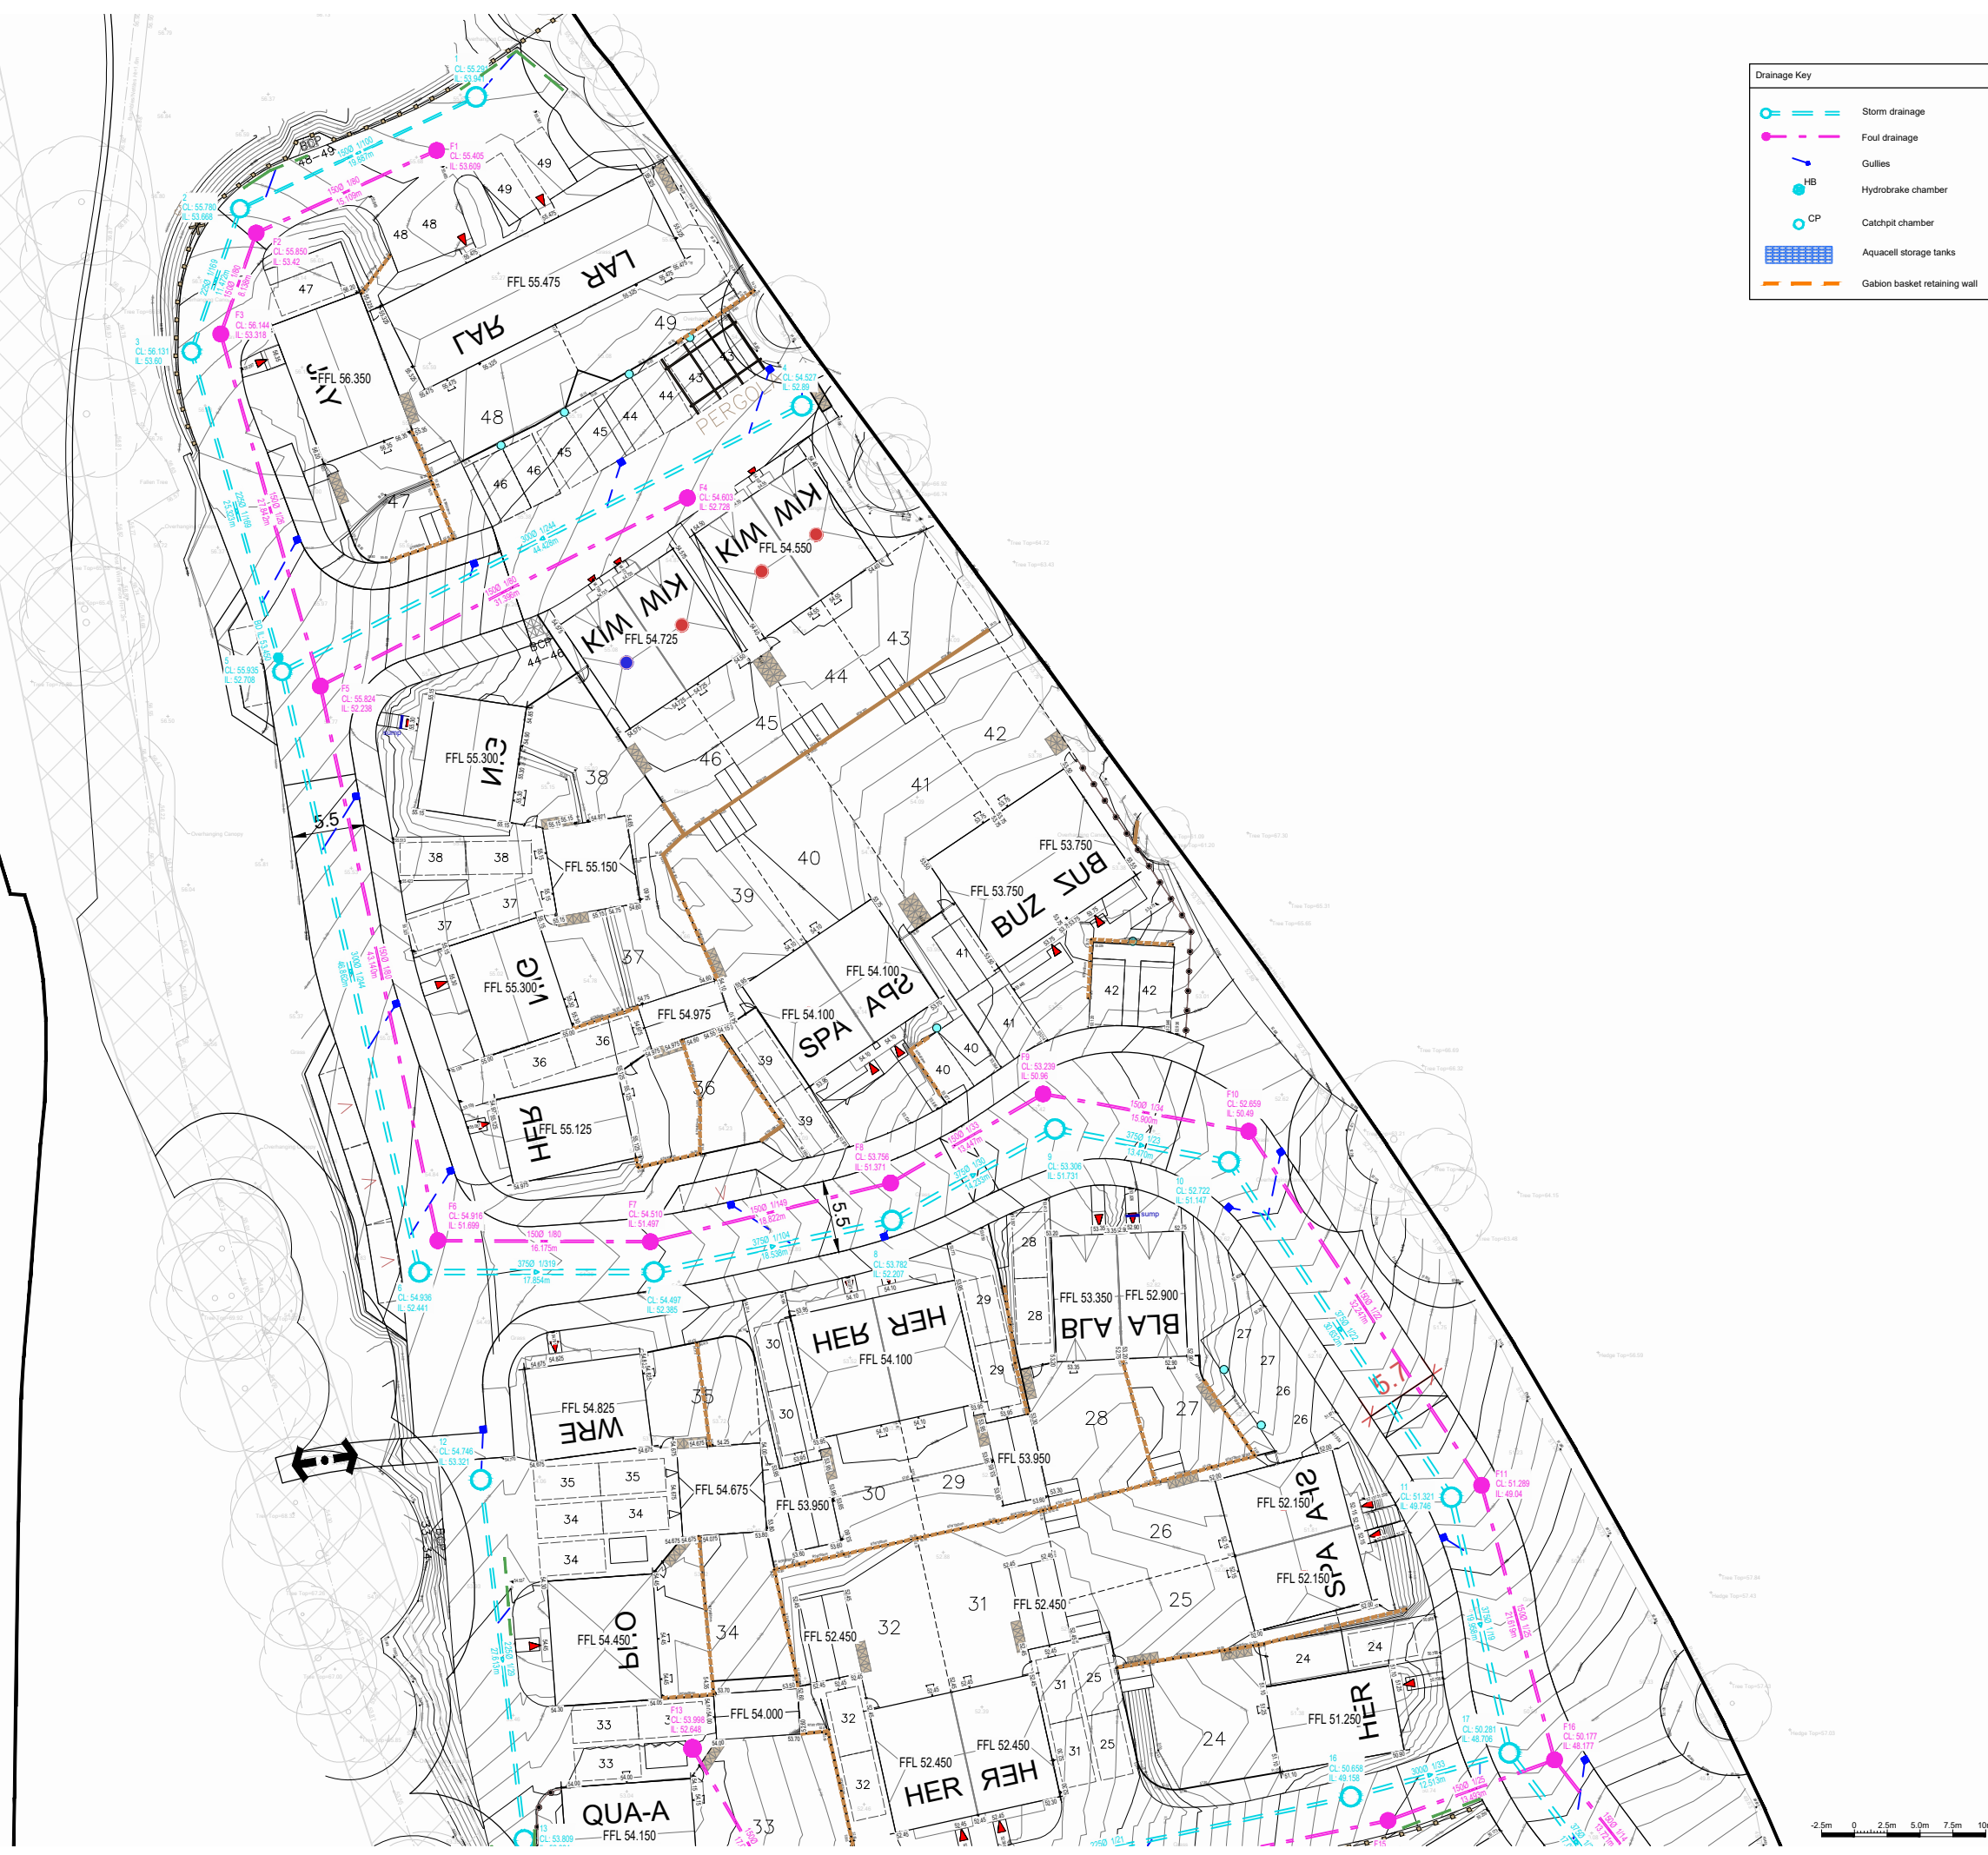


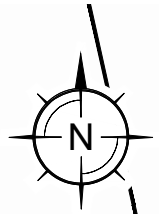

Drainage Key

	Storm drainage
	Foul drainage
	Gullies
	Hydrobrake chamber
	Catchpit chamber
	Aquacell storage tanks
	Gabion basket retaining wall

- GENERAL NOTES:
1. All dimensions to be checked on site. All details and dimensions relating to sub-Contractors work must be checked and agreed between the sub-Contractor or supplier and the general Contractor.
 2. This drawing is to be read in conjunction with all relevant Architect's and Engineer's drawings and specification.
 3. The main Contractor is responsible for ensuring the stability of the structure whilst the works are in progress.
 4. Any information given regarding existing underground services is given in good faith after consultation with the relevant authority. No liability is accepted by the Consultant and the main Contractor is responsible for obtaining and checking all information and taking due care and attention whilst undertaking the works.

G 08.01.25	[MJP]	Gully omitted. Adjacent plot 47	[SRM]
F 12.12.24	[MJP]	PROW removed from base plan	[SRM]
E 09.12.24	[MJP]	Gabion basket retaining wall added to key	[SRM]
D 05.12.24	[MJP]	Minor updates to levels layout	[SRM]
C 25.11.24	[MJP]	Levels to road adj plot 47 updated.	[SRM]
F1 - F5 and 1 - 5		Cover Levels Updated. 42 CP added. Fin Drains	[SRM]
B 18.10.24	[MJP]	Minor updates to levels layout	[SRM]
A 17.10.24	[MJP]	Minor updates to drainage layout	[SRM]

REV	DATE	INT	DESCRIPTION	CHK
Issue Status				
FOR APPROVAL				

The Civil Engineering Practice
11 Tungsten Building
George Street
Fishergate
Sussex
BN41 1RA
01273 4242424
reception@civil.co.uk
www.civil.co.uk

CLIENT	Bargate Home		
PROJECT	Knowel Hill Allbrook Eastleigh		
TITLE	Proposed Drainage Layout Plan Sheet 1 of 3		
DRAWN	DATE	PROJECT NO.	
M Pacifico	Oct 2024	23823	
ENGINEER	CHECKED	DATE	REV
S Magowan			
SCALE			
1:250 @ A1			