




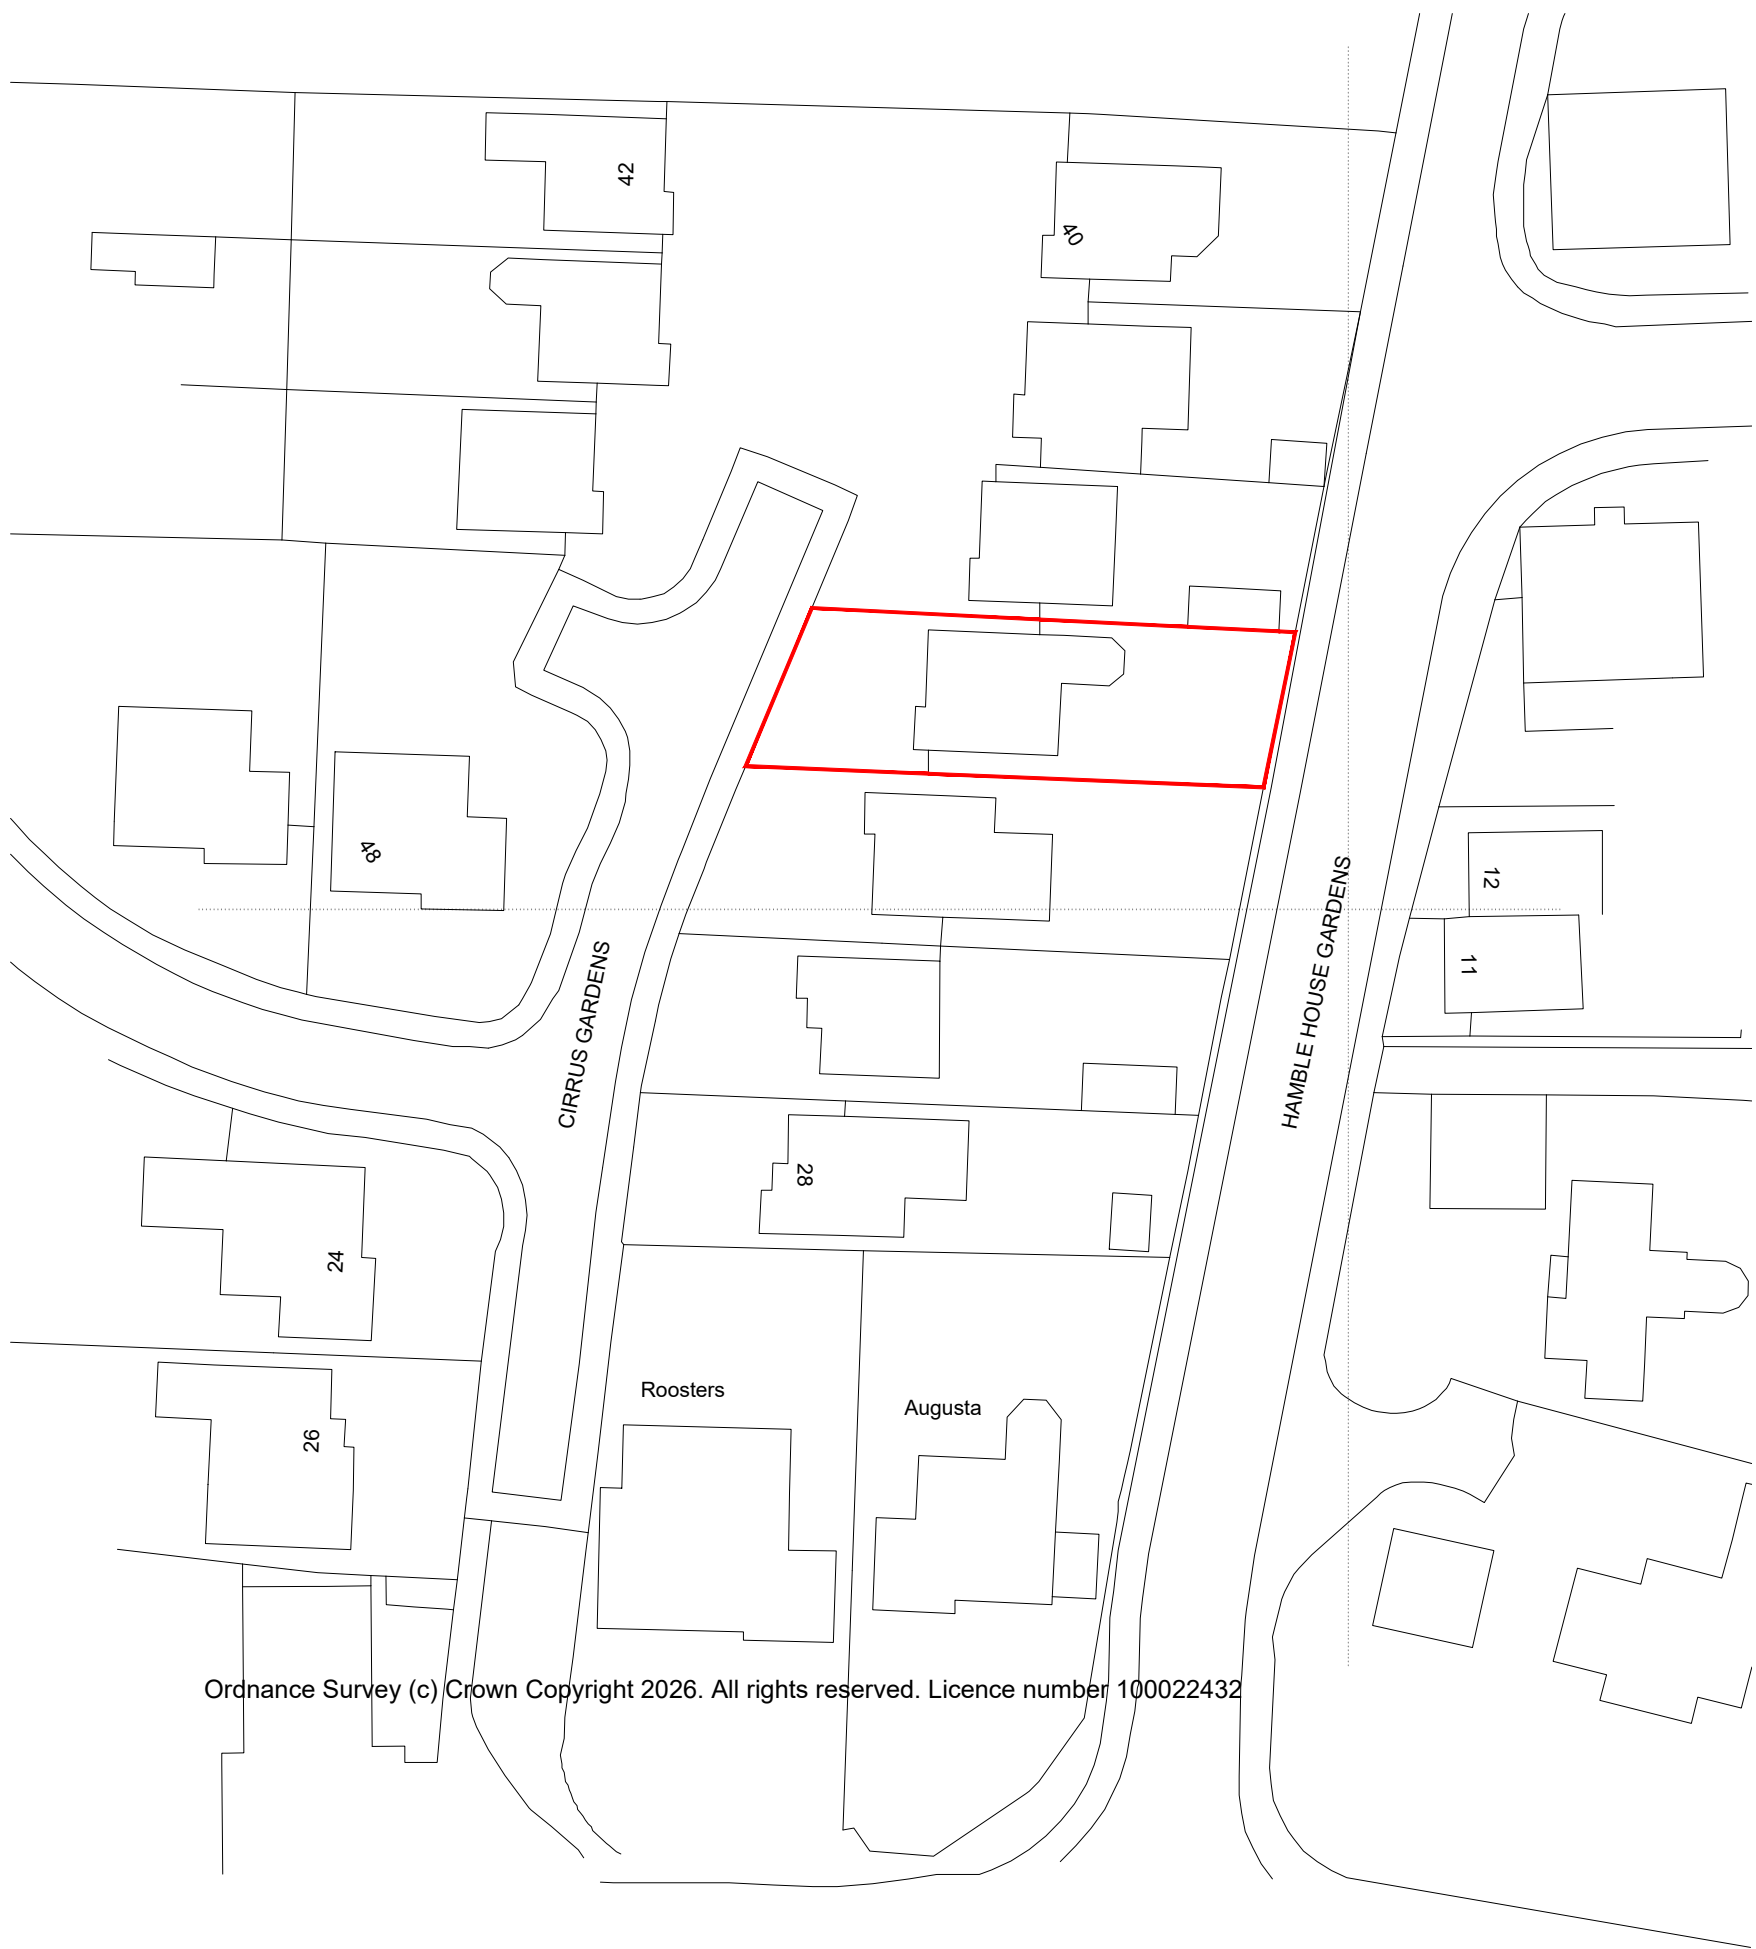


Existing Block Plan 1:500

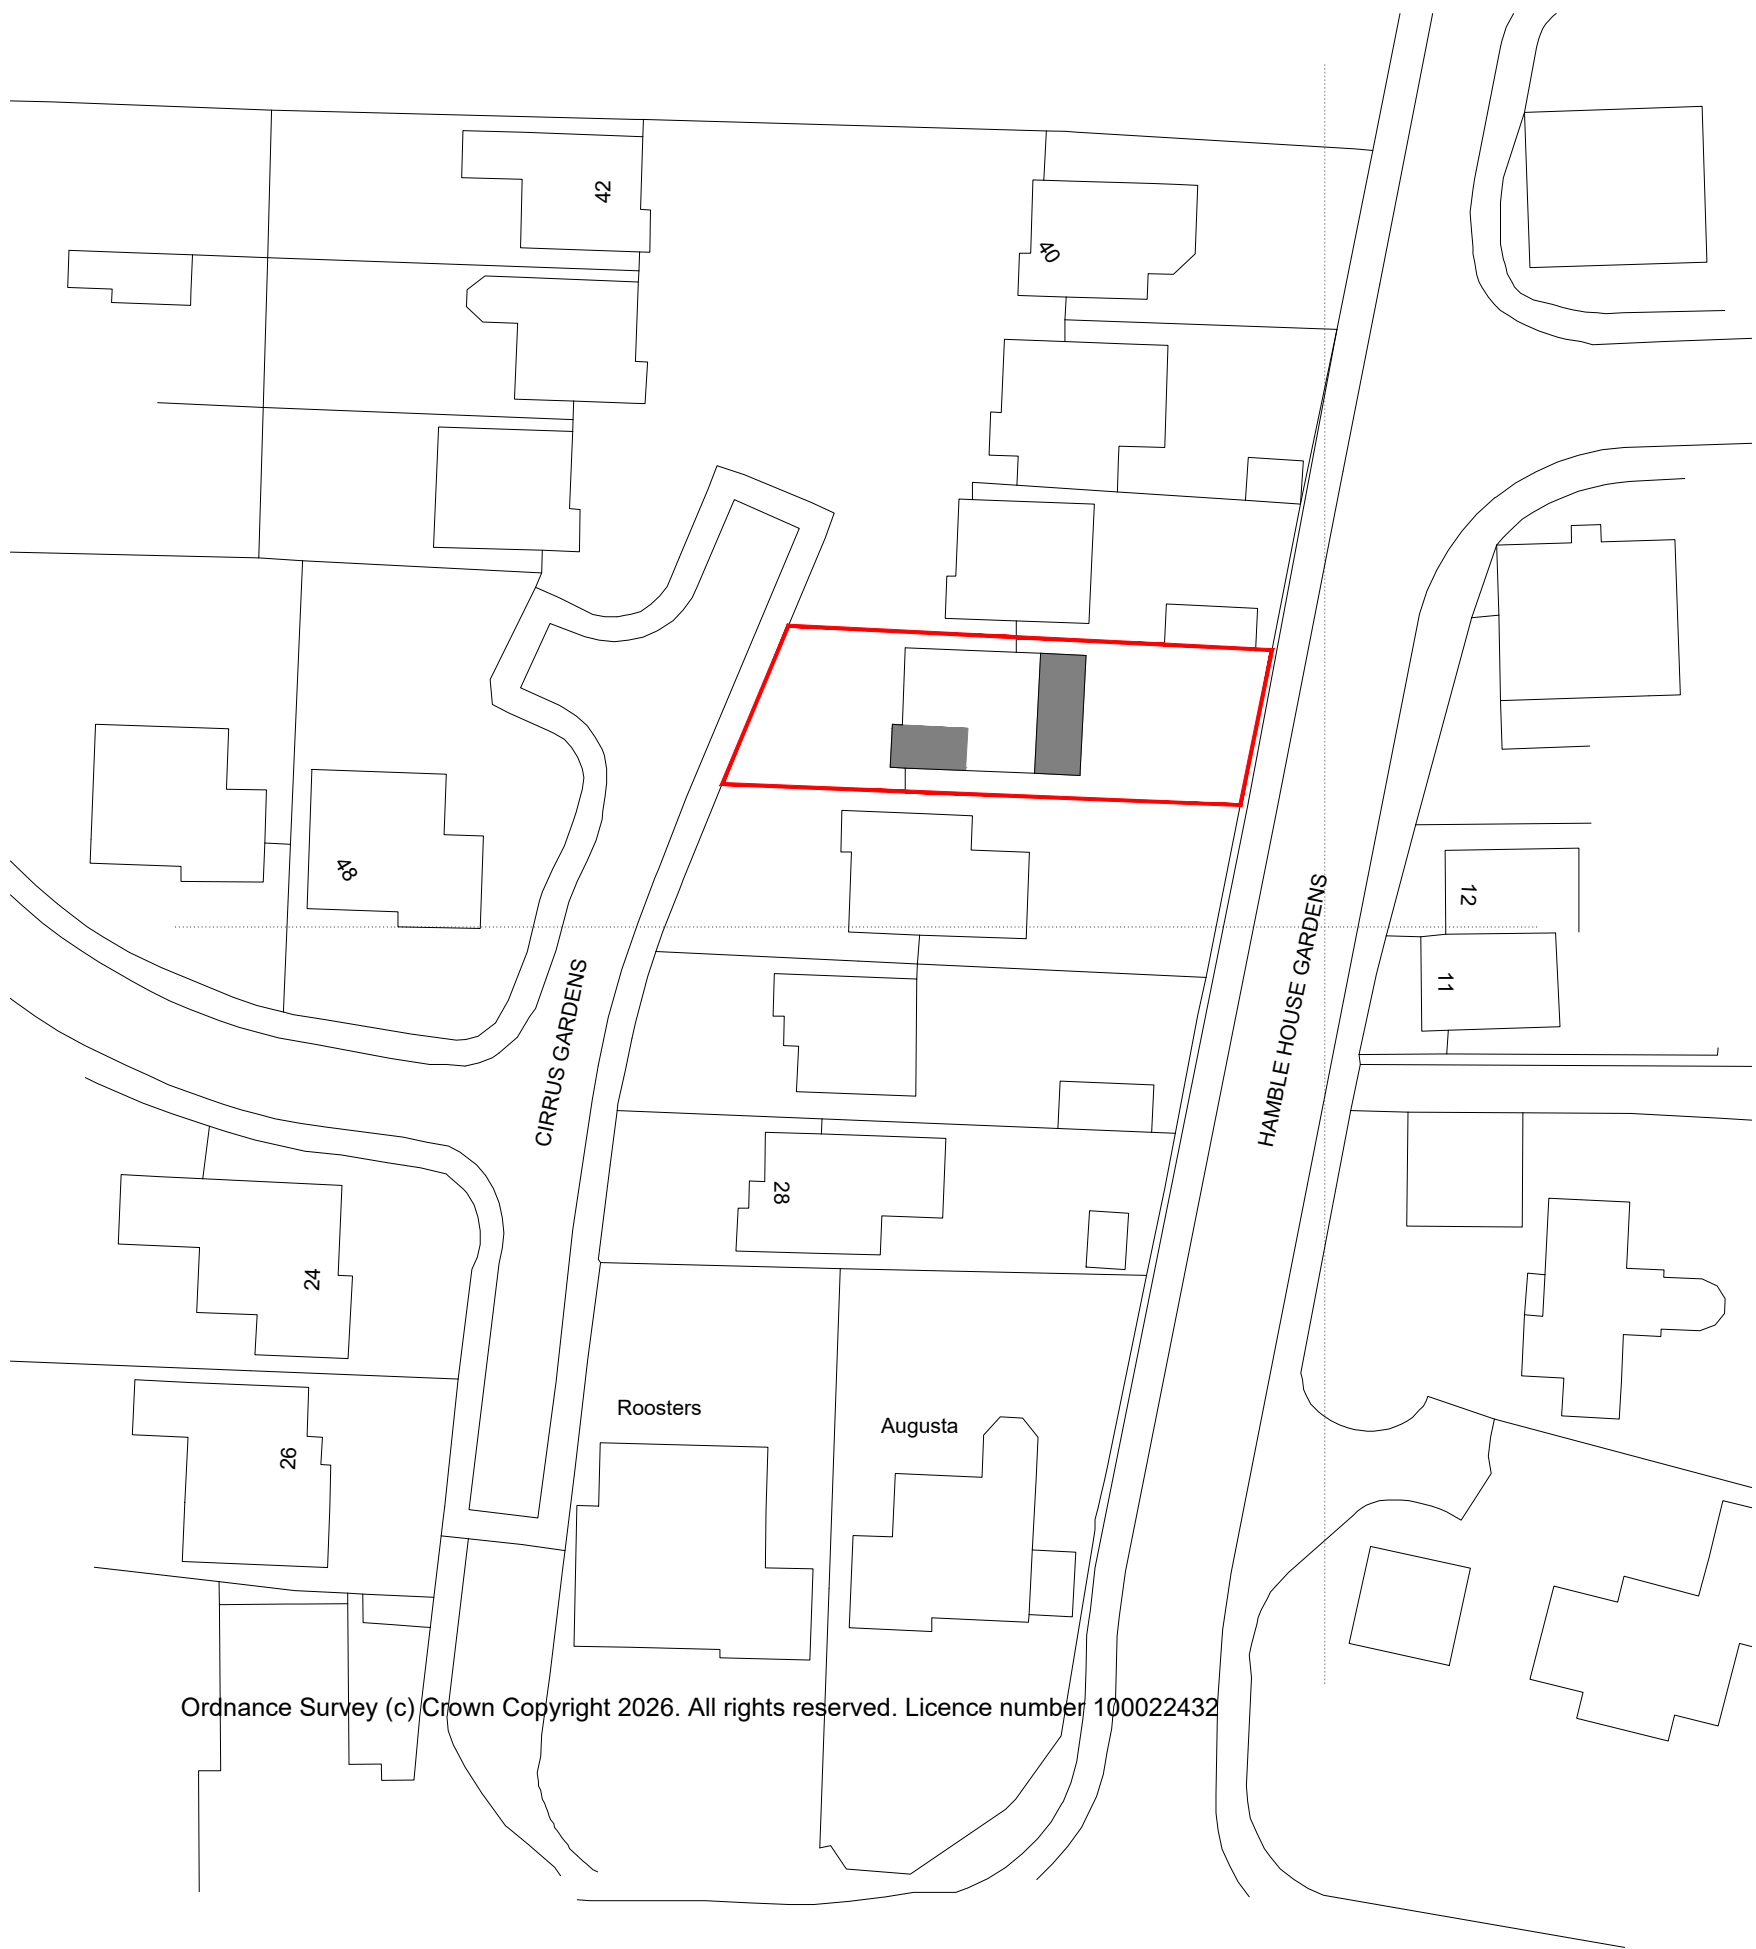

Proposed Block Plan 1:500

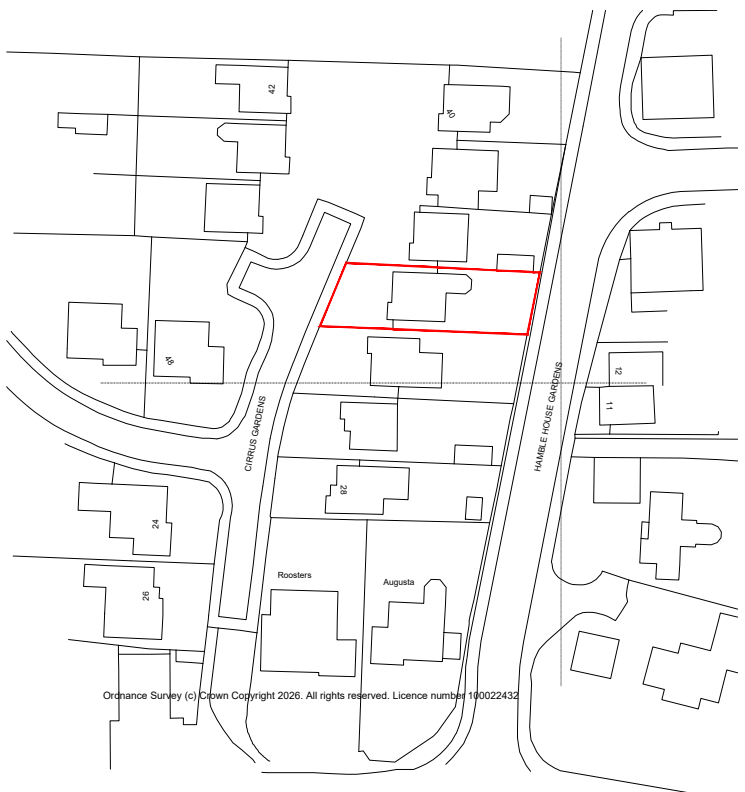


Existing Location Plan 1:1250

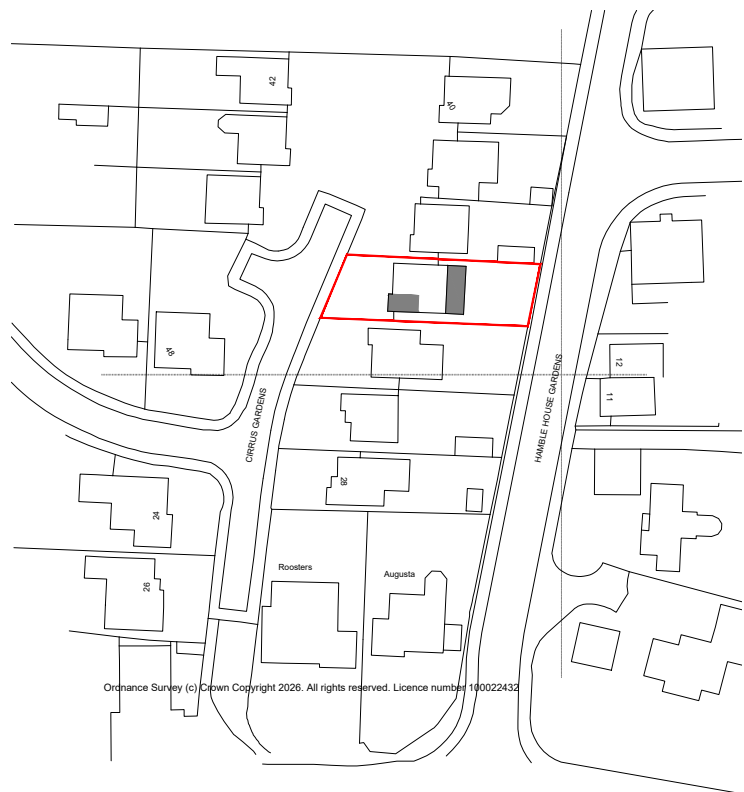

Proposed Location Plan 1:1250

THIS DRAWING MAY ONLY BE SCALED FOR THE PURPOSE OF PLANNING PERMISSION

THIS IS A PLANNING DRAWING AND IS NOT SUITABLE FOR CONSTRUCTION PURPOSES

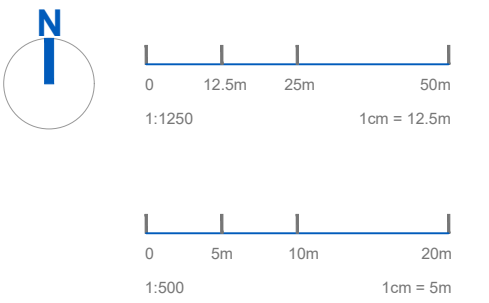

REVISION	DESCRIPTION	DATE
----------	-------------	------

34 CIRRUS GARDENS
HAMBLE
SO31 4RH

PROJECT

CLIENT Mr & Mrs Szasz

EXISTING & PROPOSED
BLOCK & LOCATION PLANS

NO. 1808/E/02

DATE March 2026

SCALE 1:500, 1:1250

DRAWN BY CHECKED BY LW

V&L

ARCHITECTS

t : 01794 524200

© V&L Architects (Hampshire) Ltd