





02 Proposed Swale - Zoomed Masterplan
L11 1:100 @ A1

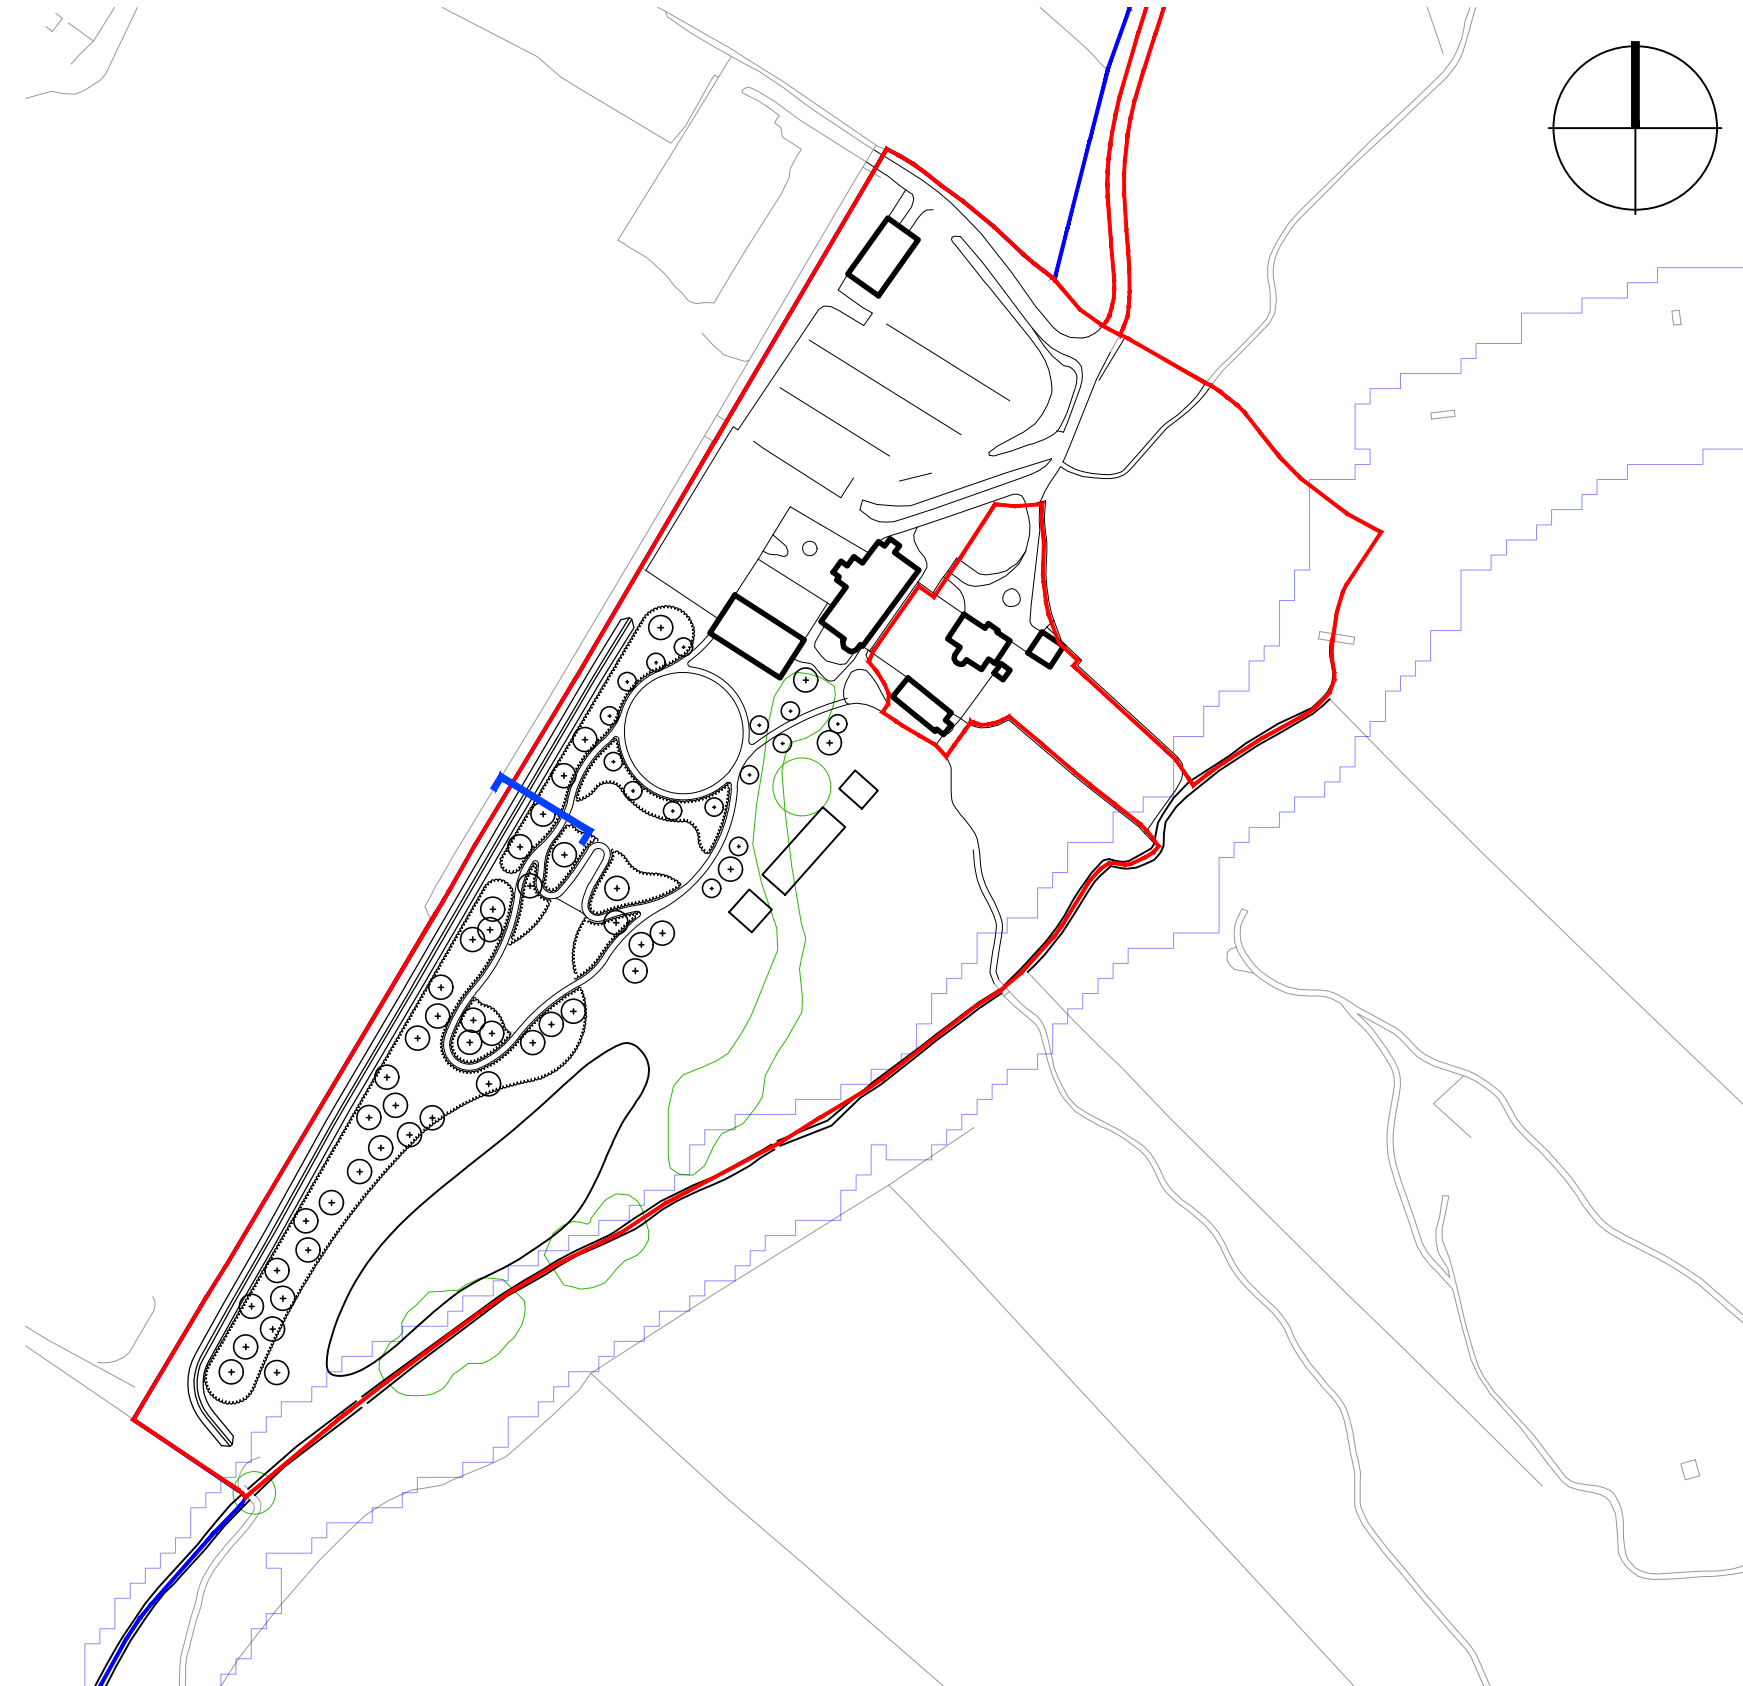

03 Proposed Masterplan
L11 1:2500@A1

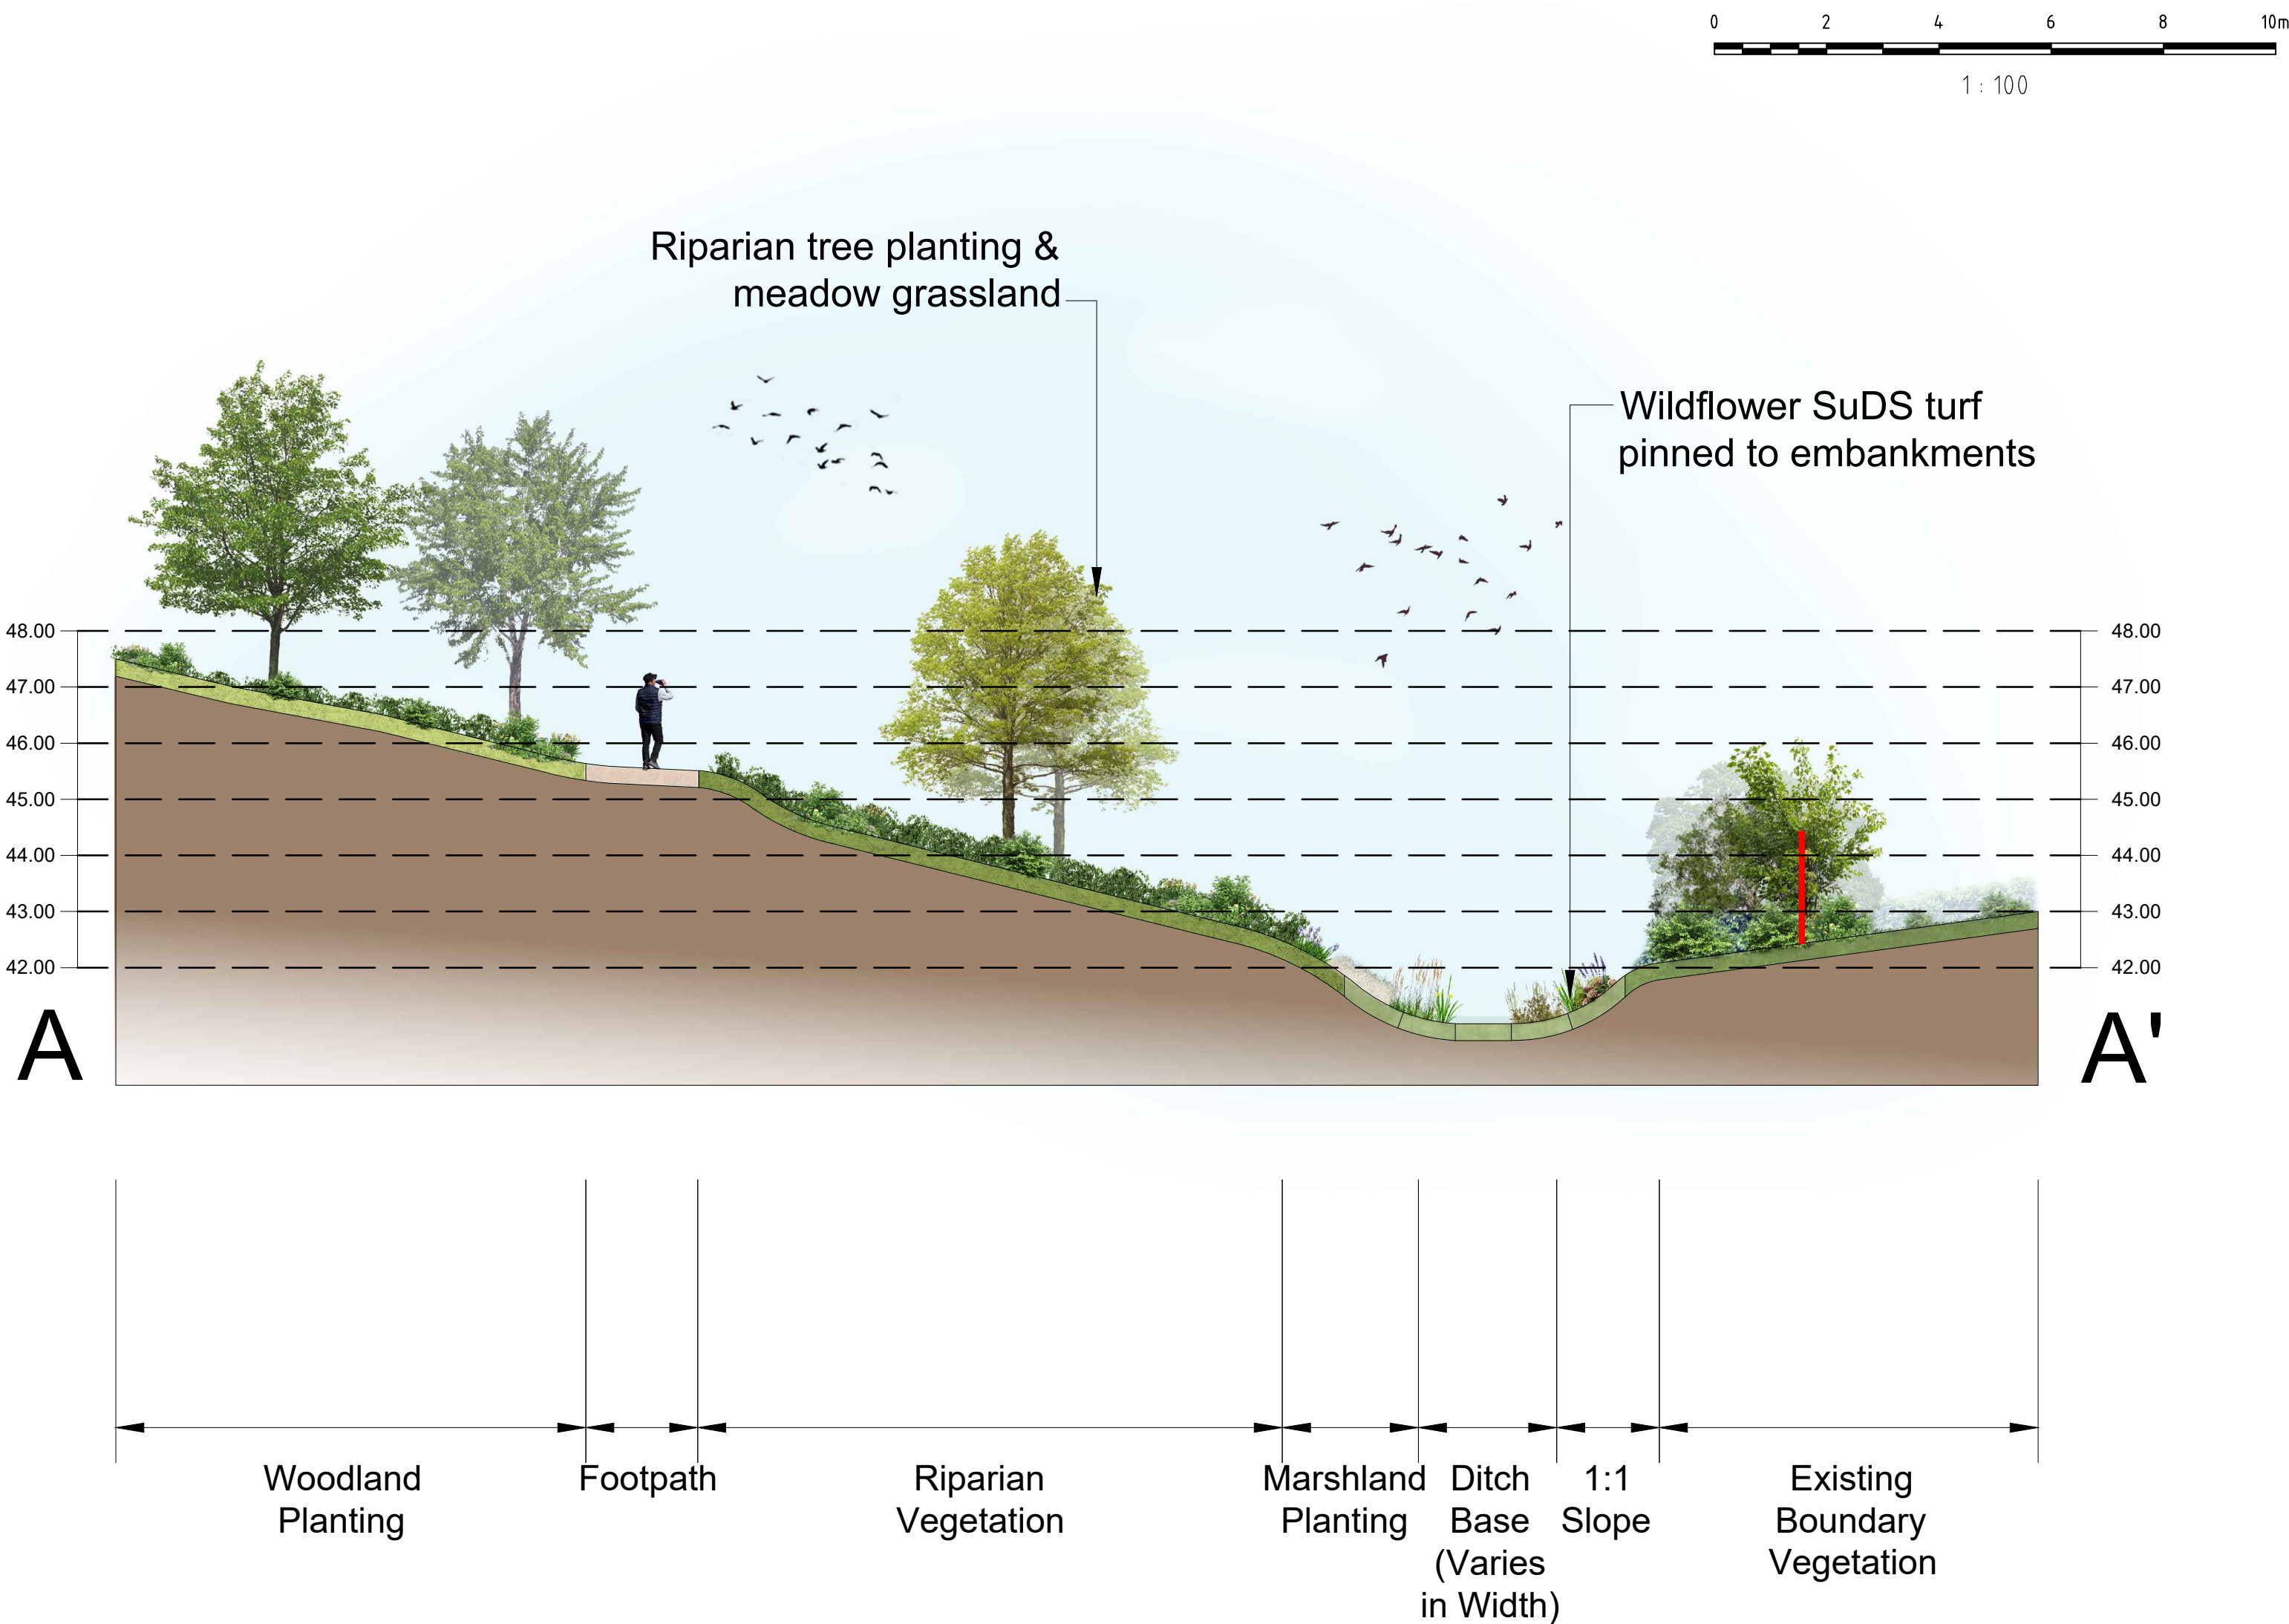

02 Illustrative Landscape Swale Section
L11 1:100 @ A1



04 Precedent Images
L11

- NOTES:
1. This drawing is to be read in conjunction with all relevant contract drawings and specifications with any conflicting information to be brought to the attention of Deacon Design before works commence on site.
 2. Do not scale from this drawing, (except for planning application purposes only) always work to noted dimensions.
 3. All given dimensions in mm.

05 Plant List

- WILDFLOWER TURF SUDS TURF SEED SPECIFICATION - MINIMUM 50% FLOWERS
*Subject to seed availability
- Autumn Hawkbit (*Scorzoneroides autumnalis*)
Betony (*Stachys officinalis*)
Birds-foot Trefoil (*Lotus corniculatus*)
Bladder Campion (*Silene vulgaris*)
Cat's ear (*Hypochaeris radicata*)
Common Knapweed (*Centaurea nigra*)
Common Sorrel (*Rumex acetosa*)
Common Toadflax (*Linaria vulgaris*)
Common Vetch (*Vicia sativa*)
Cowslip (*Primula veris*)
Field Scabious (*Knautia arvensis*)
Kidney Vetch (*Anthyllus vulneraria*)
Lady's Bedstraw (*Galium verum*)
Meadow Buttercup (*Ranunculus acris*)
Meadow Cranesbill (*Geranium pratense*)
Meadowsweet (*Filipendula ulmaria*)
Musk Mallow (*Malva moschata*)
Ox Eye Daisy (*Leucanthemum vulgare*)
Perforate St John's Wort (*Hypericum perforatum*)
Ragged Robin (*Lychnis flos-cuculi*)
Red Campion (*Silene dioica*)
Ribwort Plantain (*Plantago lanceolata*)
Rough Hawkbit (*Leontodon hispidus*)
Salad Burnet (*Sanguisorba minor*)
Self-heal (*Prunella vulgaris*)
Tufted Vetch (*Vicia cracca*)
White Campion (*Silene latifolia*)
Wild Carrot (*Daucus carota*)
Wild Marjoram (*Origanum vulgare*)
Wild Red Clover (*Trifolium pratense*)
Yarrow (*Achillea millefolium*)
Yellow Rattle (*Rhinanthus minor*)

- Grasses
Sheep's Fescue (*Festuca ovina*)
Crested Dog's tail (*Cynosurus cristatus*)
Yellow Oatgrass (*Trisetum flavescens*)
Slender Creeping Red Fescue (*Festuca rubra* ssp. *littoralis*)
Sweet Vernal Grass (*Anthoxanthum odoratum*)
Smooth Stalked Meadow Grass (*Poa pratensis*)

Note: Refer to DD678R01 Landscape Management Plan for detailed maintenance information

FINAL

02.12.25	OD	Adjusted Wildflower Turf Specification	B	PD
20.08.25	OD	Amended boundary vegetation	A	PD
DATE	DRAWN	DESCRIPTION OF REVISION	REVISION LETTER	CHECKED BY

DRAWING STATUS
FOR PLANNING

D

DEACON DESIGN
Landscape Architecture | Masterplanning | Urban Design
1 Purbeck House, 1a Wallington Hill, Fareham, PO16 7BJ
www.deacondesign.co.uk | info@deacondesign.co.uk
Copyright Deacon Design Ltd

PROJECT TITLE:
**East Horton Golf Club
Phase 1**

PROJECT NUMBER:
DD678

PLOT DATE:
18.08.25

DRAWING SCALE:
VARIES

APPROVED BY:
PD

PAPER SIZE:
A1

DRAWN BY:
OD

DRAWING TITLE:
Illustrative Swale Section with Planting Details

-

DRAWING NUMBER:
DD678L11

REVISION LETTER:
B

DRAWING FILE LOCATION:
Z:\Deacon Design Ltd Dropbox\03 PROJECTS 600\DD678 - East Horton Golf Club\04-Drawings\Autocad_Keycap\11-Landscape Dwg\DD678L11_Illustrative Swale Section.dwg