




- NOTES:
1. This drawing is to be read in conjunction with all relevant contract drawings and specifications with any conflicting information to be brought to the attention of Deacon Design before works commence on site.
 2. Do not scale from this drawing, (except for planning application purposes only) always work to noted dimensions.
 3. All given dimensions in mm.

KEY

- Application Site boundary
- Existing Trees to be retained
- Proposed tree planting
- Existing vegetation to be retained
- Existing watercourse
- Other woodland; broadleaved (woodland matrix planting)
- Other neutral grassland (species rich grassland with grouped tree planting)
- Modified grassland/ lawn
- Proposed earthworks
- Proposed resin bound gravel footpath to driving range
- Driving range Grass tee provision
- Driving range target greens
- Indicative feature to Driving range entrance
- Proposed seating provision
Product: Marshalls Geo Seat
Supplier: www.marshalls.co.uk

- NOTES:
- Proposed landform gradient to be no greater than 1:3

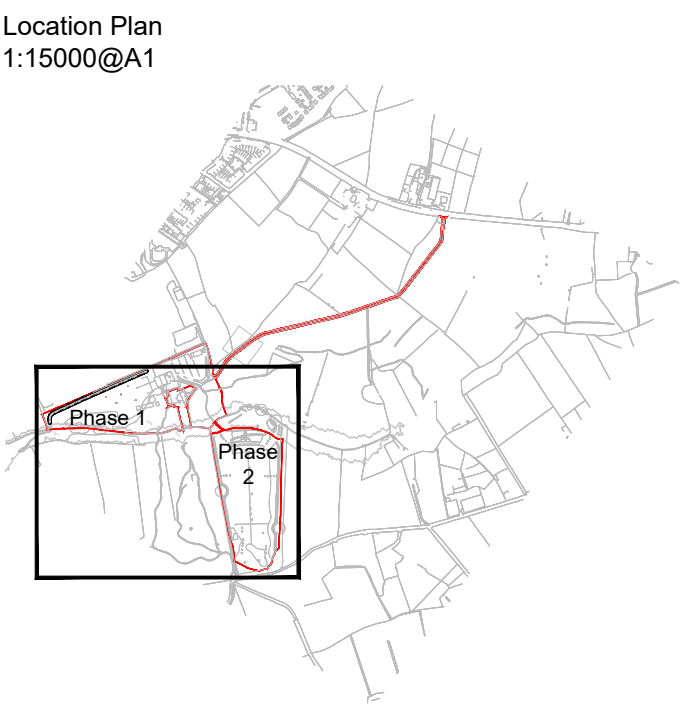

25.02.26				F			
20.08.25				E			
12.05.25				D			
26.02.25				C			
25.02.25				B			
19.02.25				A			
DATE	DRAWN	DESCRIPTION OF REVISION	REVISION LETTER	CHECKED BY			

DRAWING STATUS
FOR PLANNING

D
DEACON DESIGN
Landscape Architecture | Masterplanning | Urban Design
1a Purbeck House, Wallington Hill, Fareham, PO16 7BJ
www.deacondesign.co.uk | info@deacondesign.co.uk
Copyright Deacon Design Ltd

PROJECT TITLE: East Horton Golf Club	
-	
PROJECT NUMBER: DD678	PLOT DATE: 06.02.25
DRAWING SCALE: 1:1000	APPROVED BY: PD
PAPER SIZE: A1	DRAWN BY: OD
DRAWING TITLE: Landscape Masterplan	
-	
DRAWING NUMBER: DD678L01	REVISION LETTER: F
DRAWING FILE LOCATION: Z:\Deacon Design Ltd Dropbox\03 PROJECTS 600\DD678 - East Horton Golf Club\04-Drawings\Autocad_Keycapell-Landscape Dwg\DD678L01_Landscape Masterplan.dwg	