



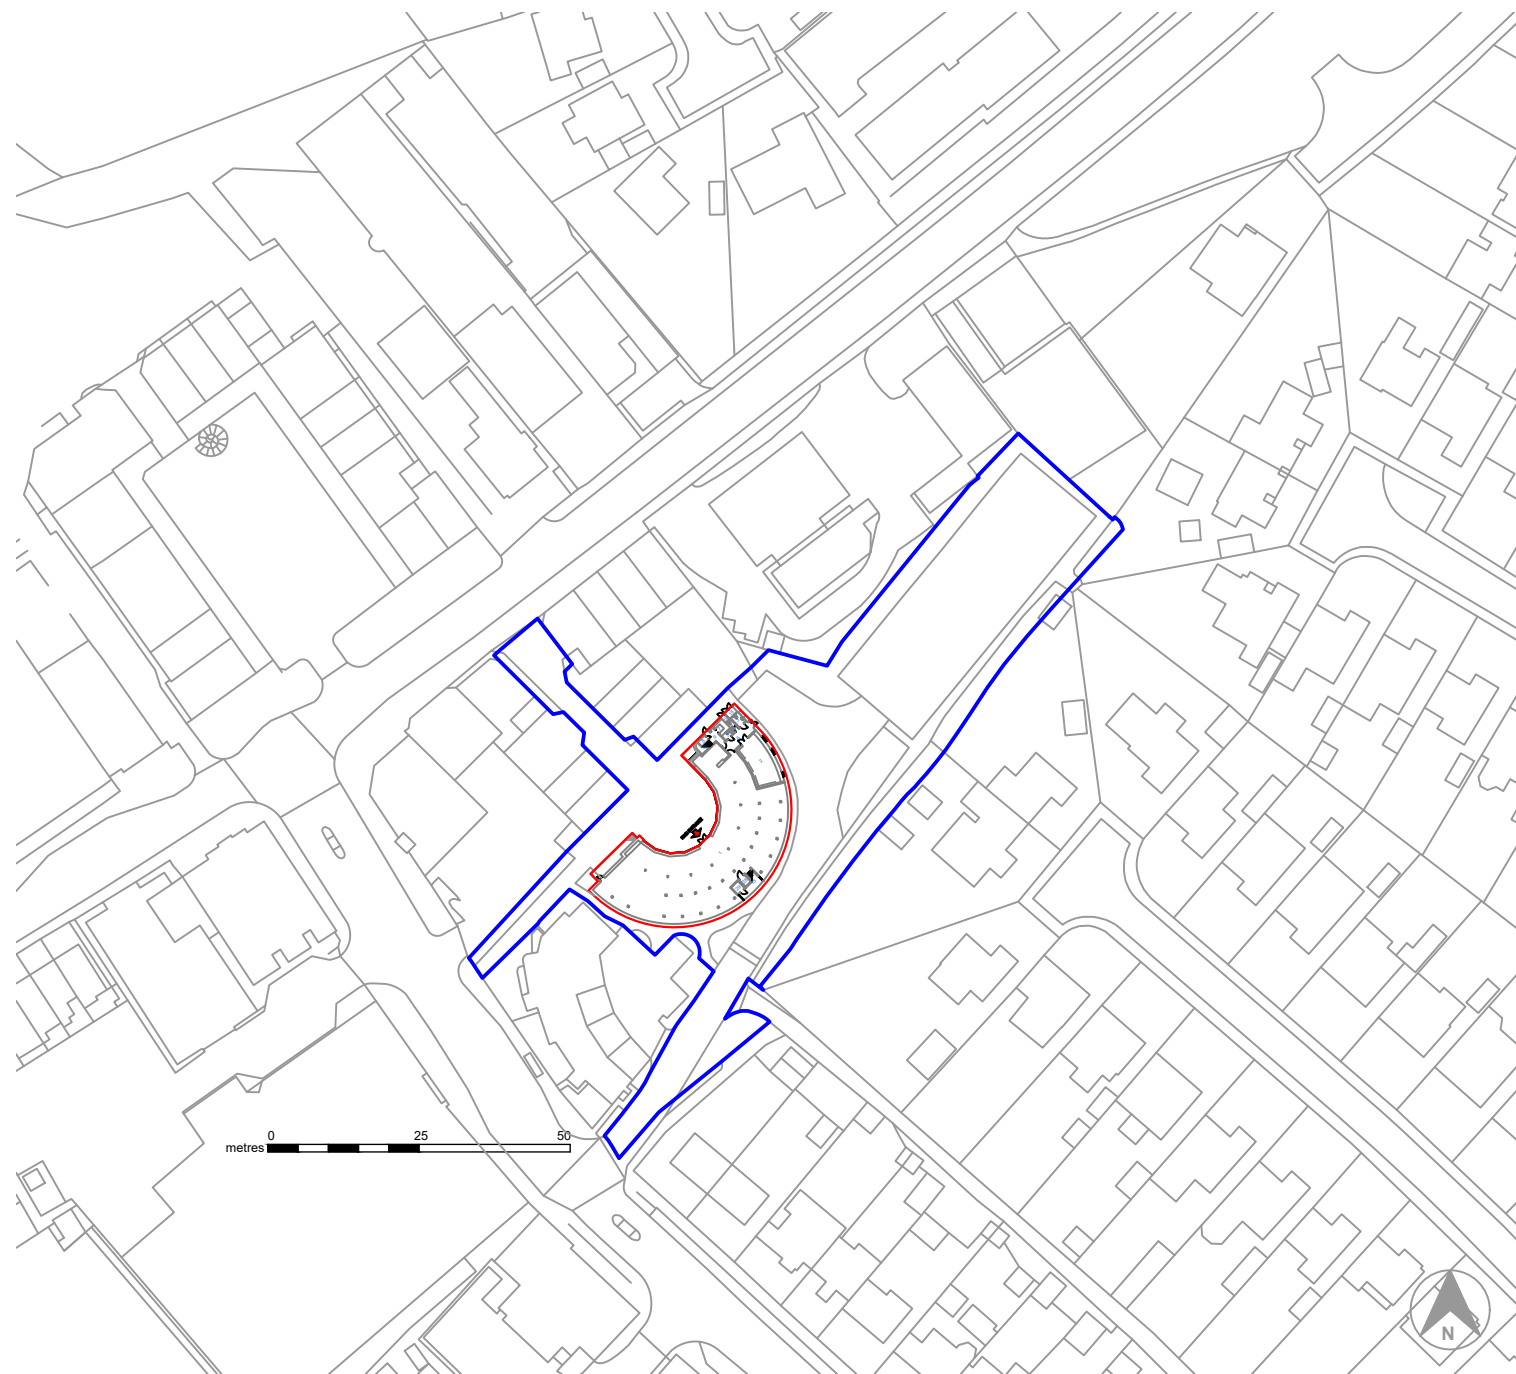

Location Plan 1:1250

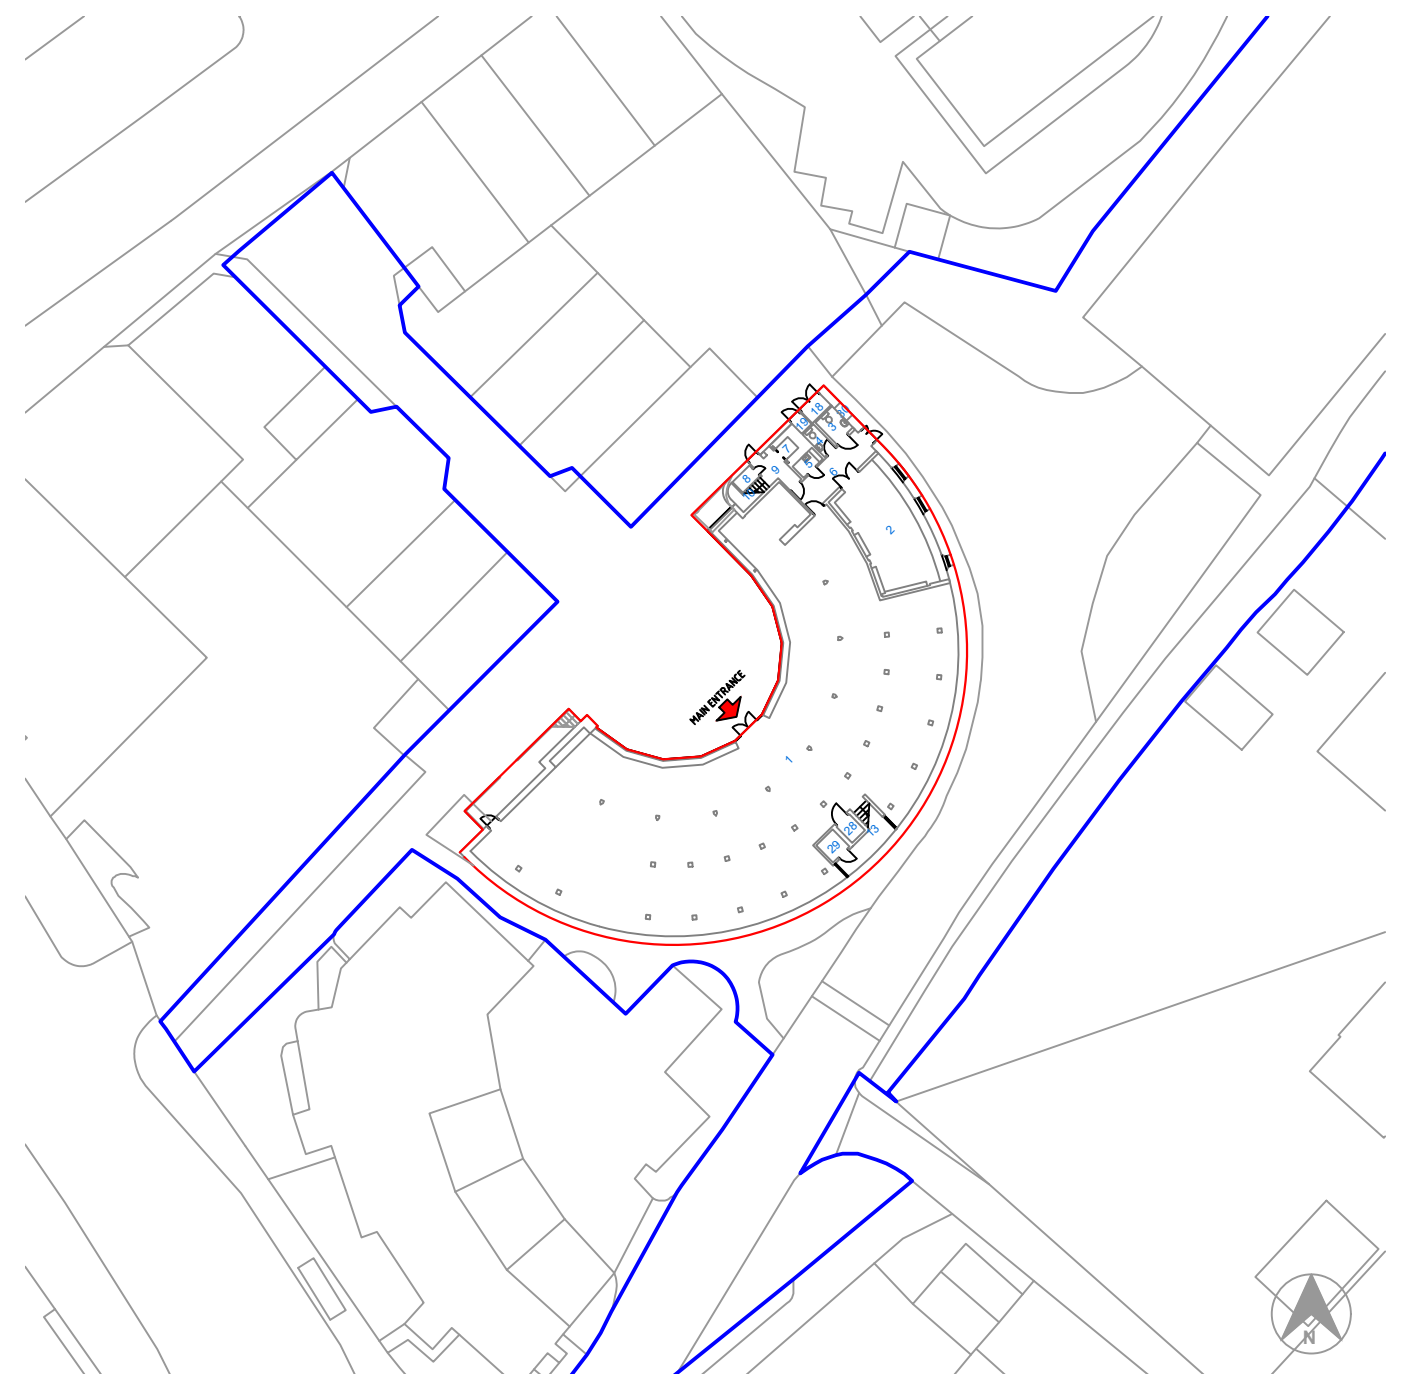

Block Plan 1:500



HCC Property Services,
The Castle
Winchester SO23 8UL.
Tel: (01962) 847801

NOTES		
1 This drawing is © copyright Hampshire County Council 2011. No unauthorised reproduction permitted. All rights reserved.	2 No dimensions are to be scaled from this drawing	3 This map is reproduced from Ordnance Survey material with the permission of Ordnance Survey on behalf of the controller of Her Majesty's Stationery Office © Crown Copyright. Unauthorised reproduction infringes Crown Copyright and may lead to prosecution or civil proceedings. (100019180), (2011)

LISTED BUILDING CONSENT

PROJECT Chandlers Ford Library Eastleigh SO53 2LH 10008000692				SHEET CONTENTS Proposed Refuge Area Site Layout	
SCALE as shown @ A3	DATE 10/06/25	DRAWN. JB	CHKD.	DRAWING No. P15042-HCC-PS-001 FILE REF.	REVISION A

