

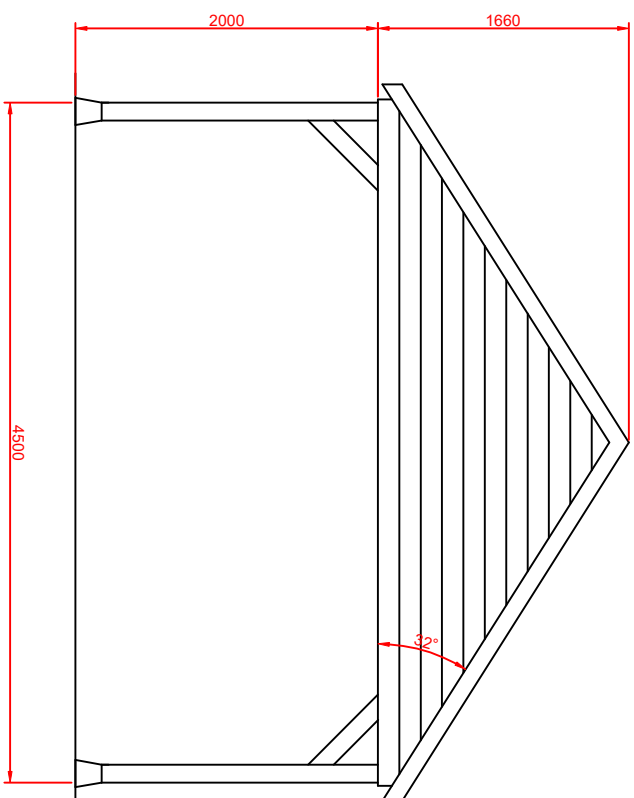
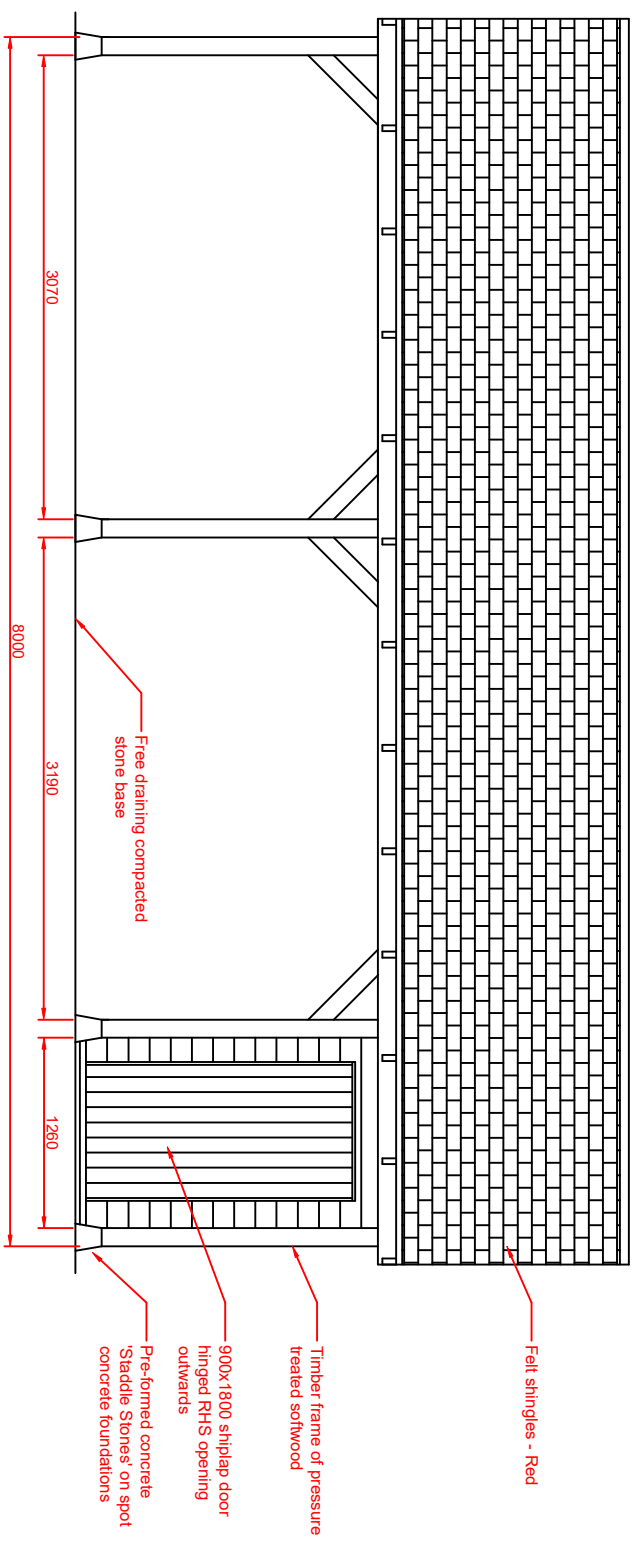


End Elevation

Front Elevation

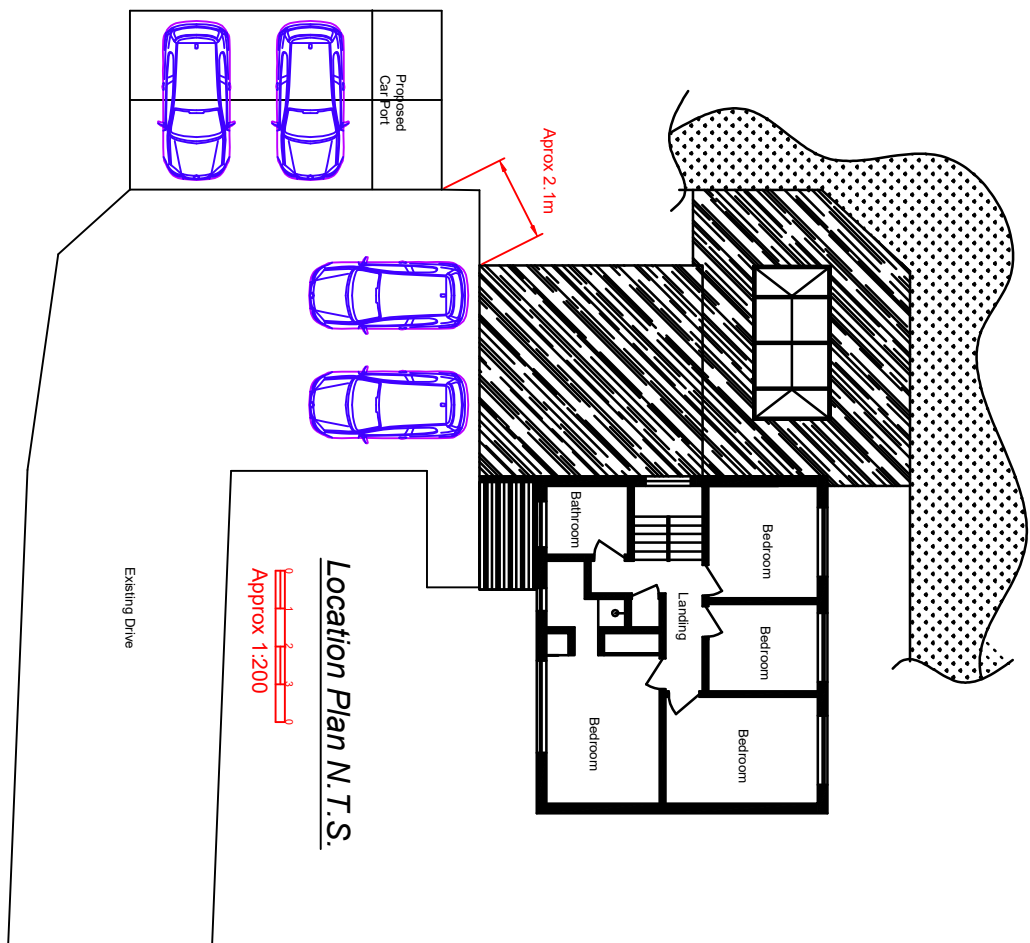

Location Plan N.T.S.

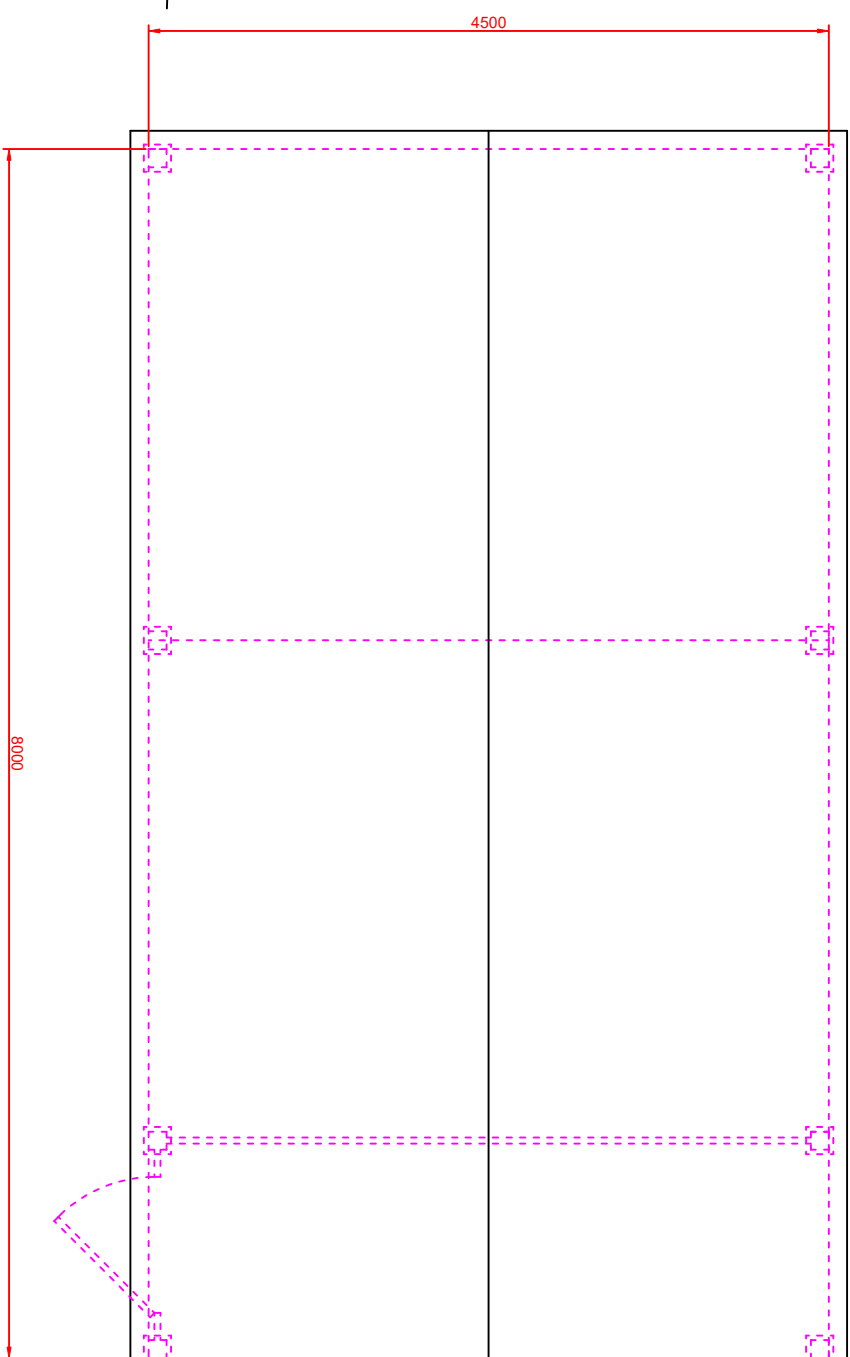

Plan