
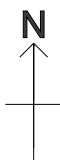


T/25/100108

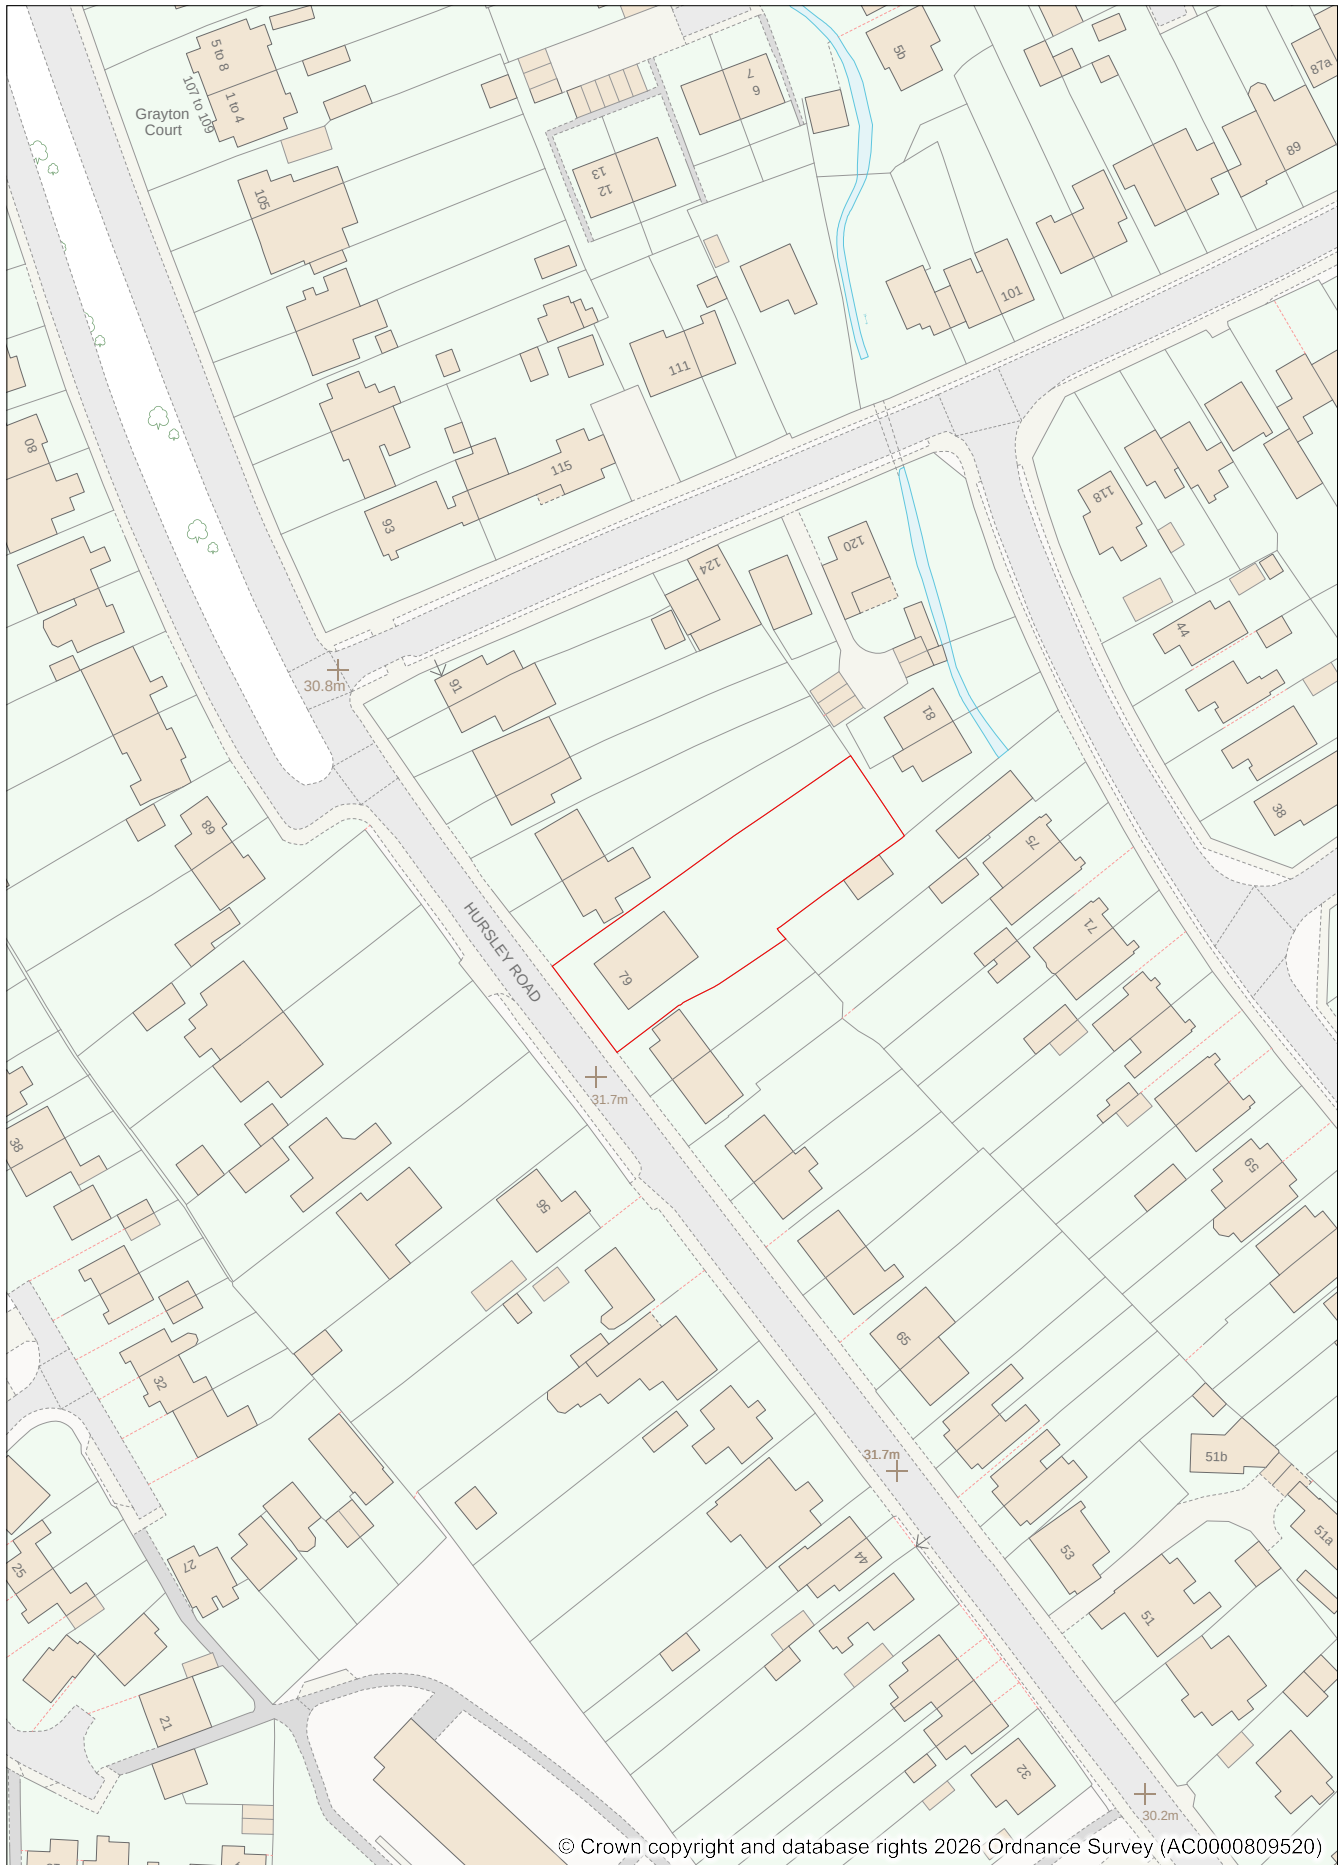

Address: 79 Hursley Road, Chandlers Ford,
Eastleigh. SO53 2FS

Date: 09/03/2026

Scale: 1:1250