



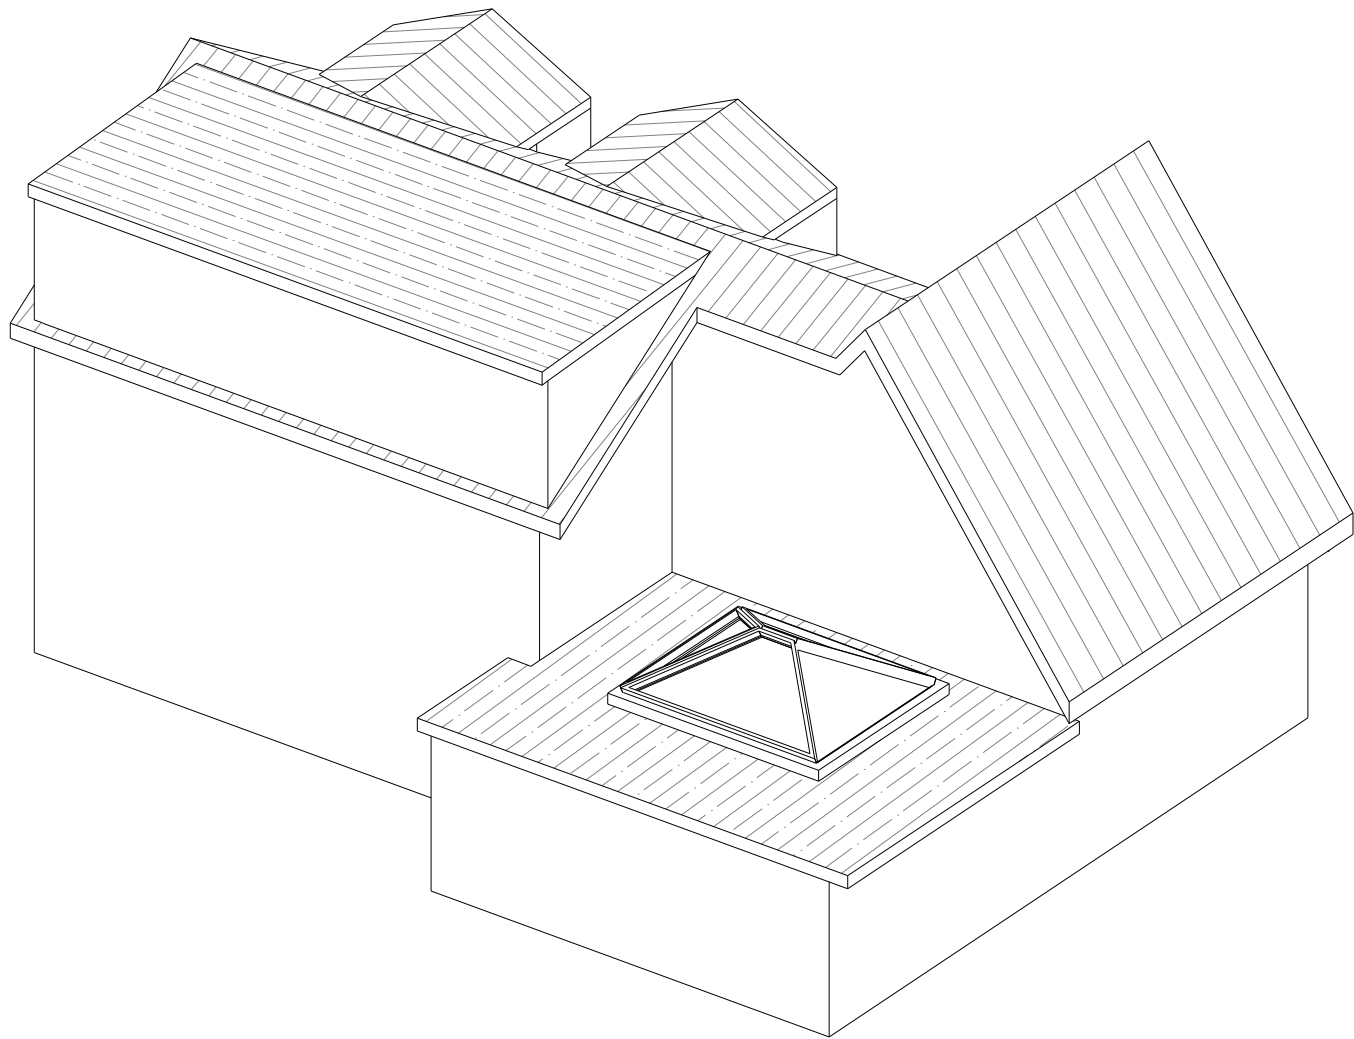

3D VIEW -01
SCALE: N.T.S

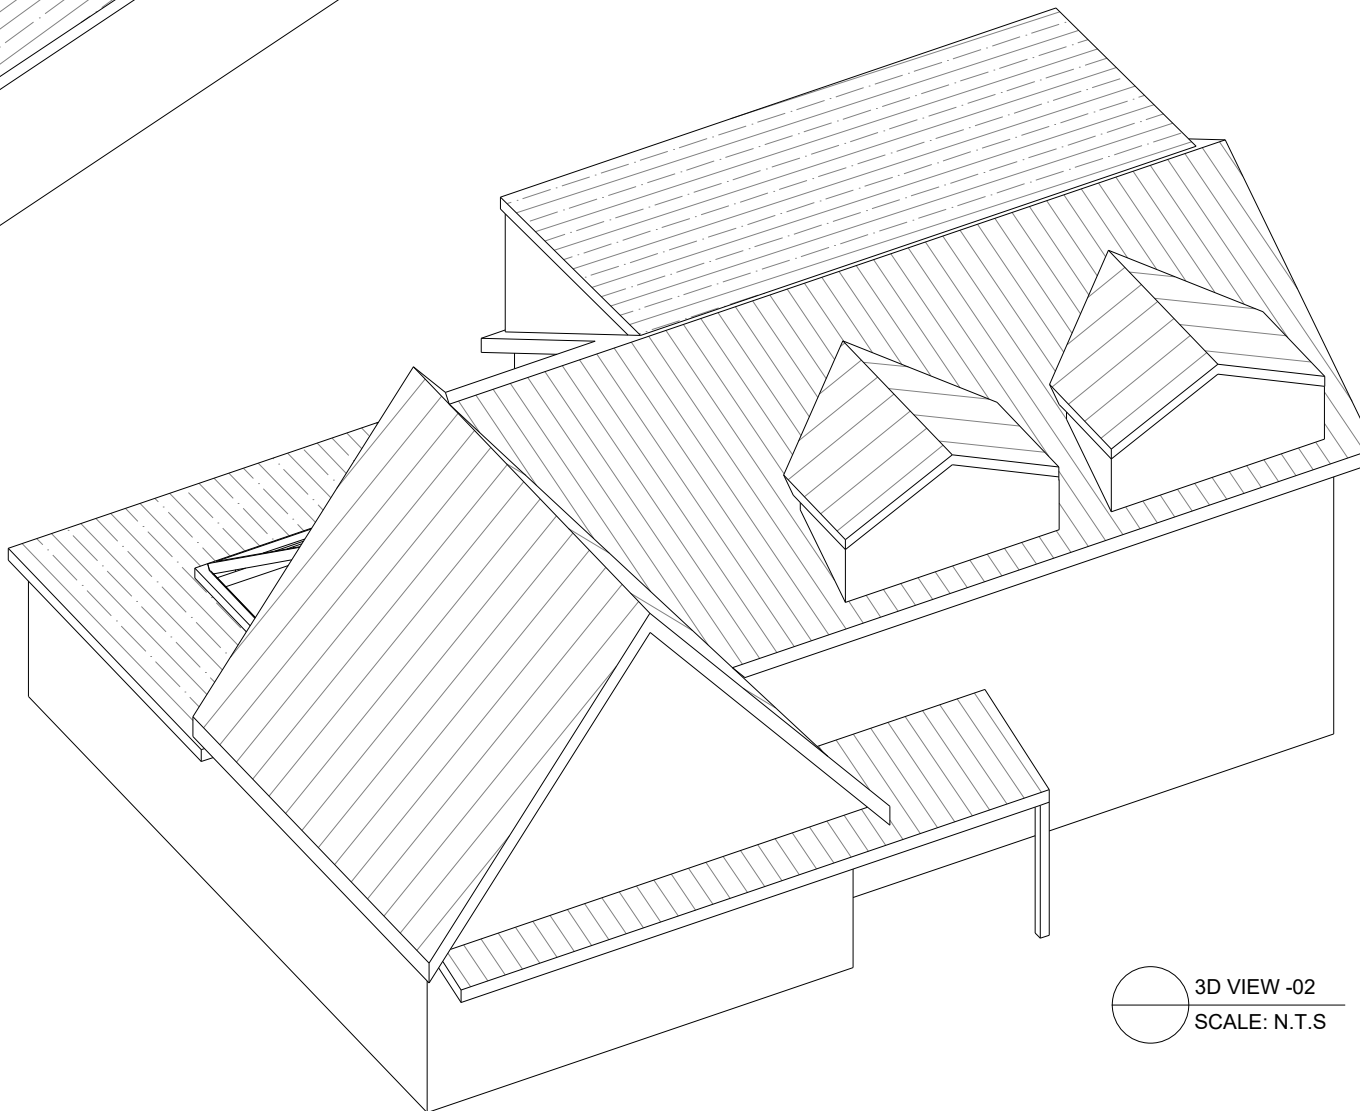

3D VIEW -02
SCALE: N.T.S

CONSULTANTS:



Hampshire Build

© Hampshire Build Ltd 2024.

All rights reserved. These drawings are the property of Hampshire Build and may not be reproduced, copied or used for any purpose other than the specific project commissioned without written permission from Hampshire Build Ltd.

Date:

SCALE:

Client Name and Address:

Project Description:

Drawing Title: PLANNING

DRAWING HISTORY

DATE	REV#	DESCRIPTION

	STRUCTURE TO BE DEMOLISHED
	EXISTING STRUCTURE
	PROPOSED STRUCTURE
	PROPOSED DOOR & WINDOW
	SHARED WALL

Consultant's Stamp:

Sheet Title: 3D Views

Sheet No. A001

Drawn by: A-A-M

Checked by: A-Z