



T/25/100036

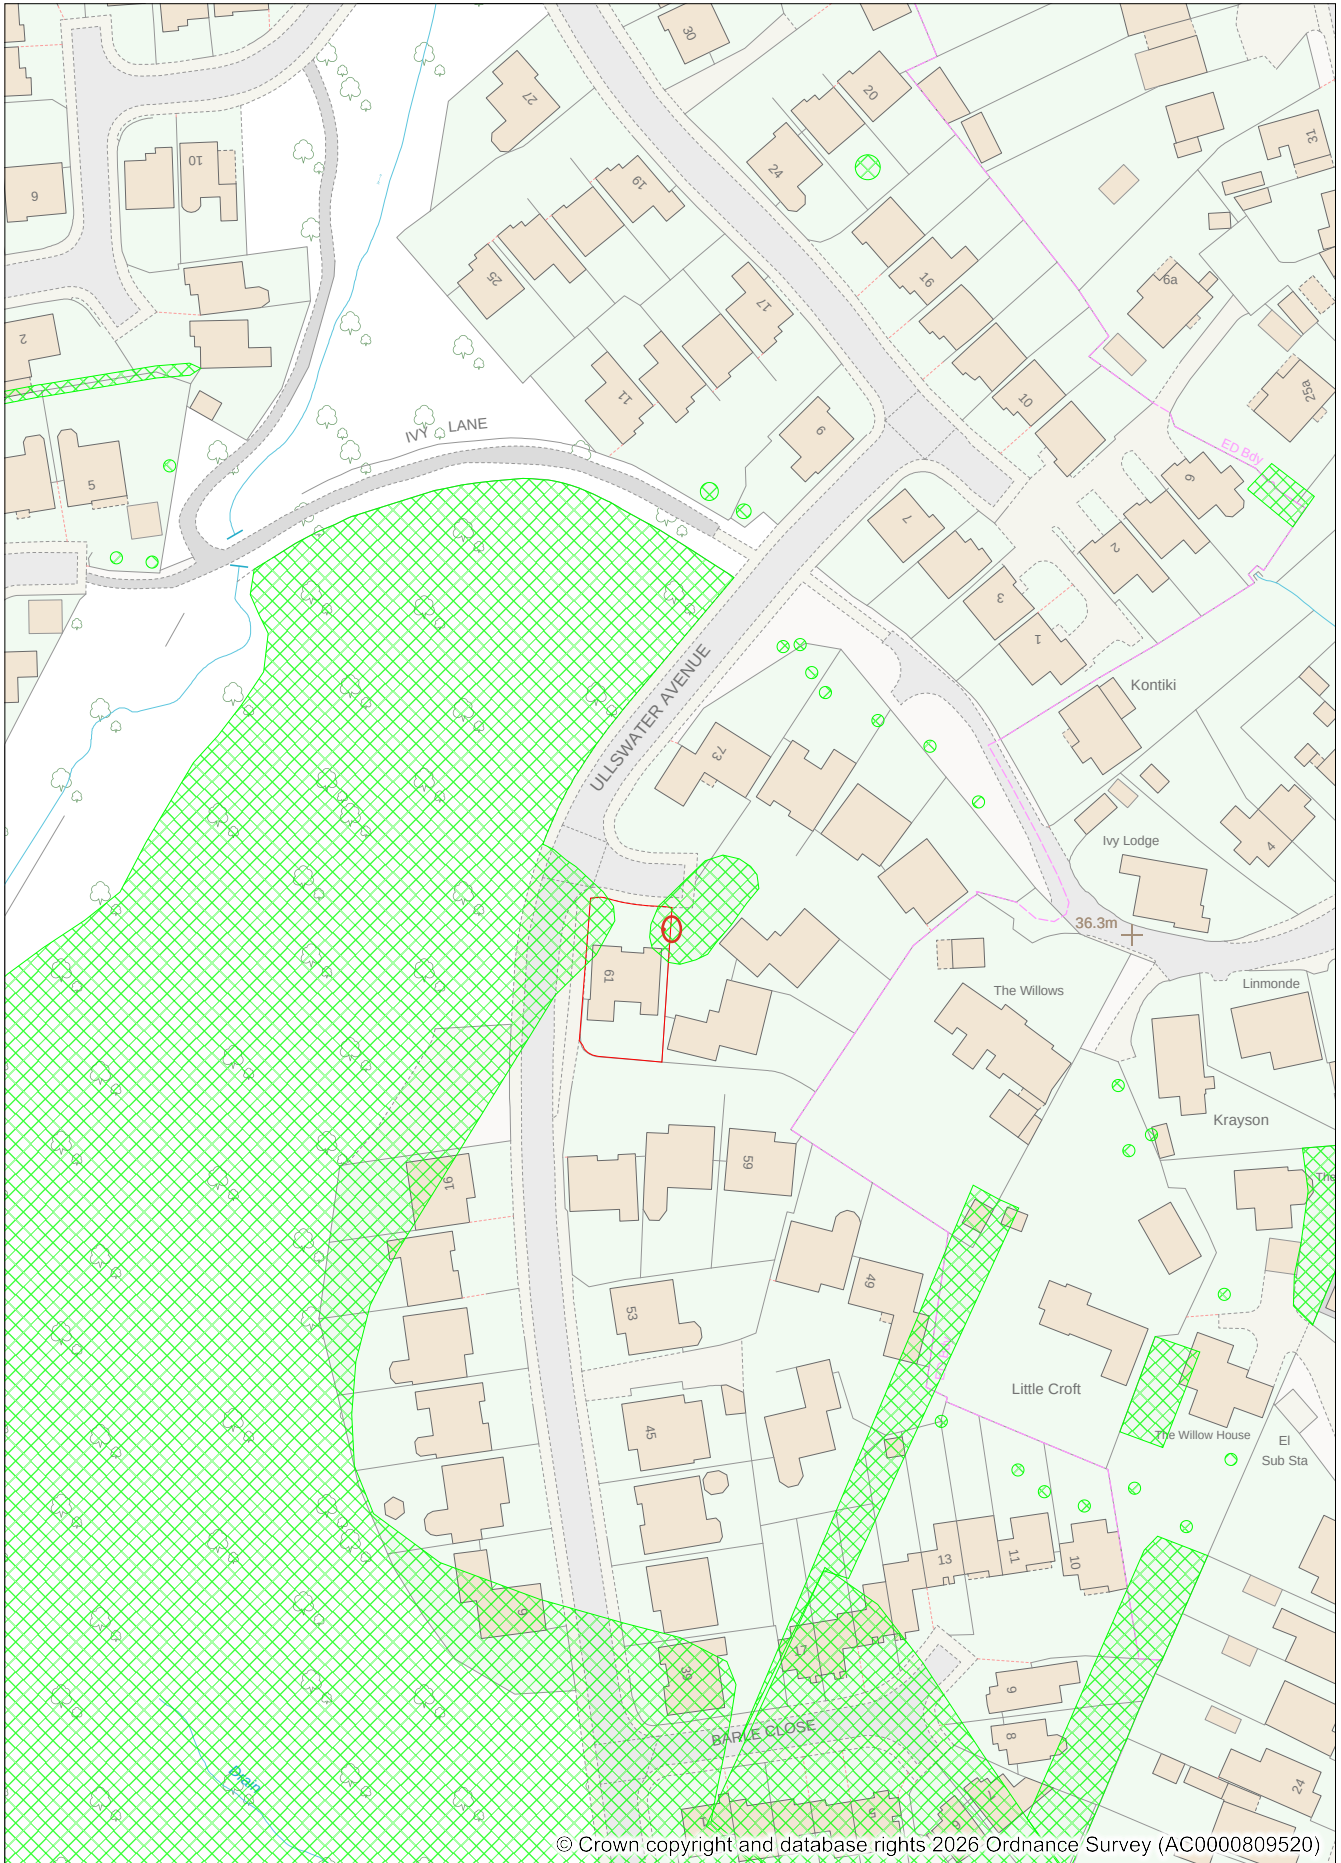

© Crown copyright and database rights 2026 Ordnance Survey (AC0000809520)

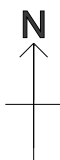

Address: 61 ULLSWATER AVENUE, WEST END,
SOUTHAMPTON, SO18 3QS

Date: 12/03/2026

Scale: 1:1250