




Elevation Location Plan
1:300 @ A3

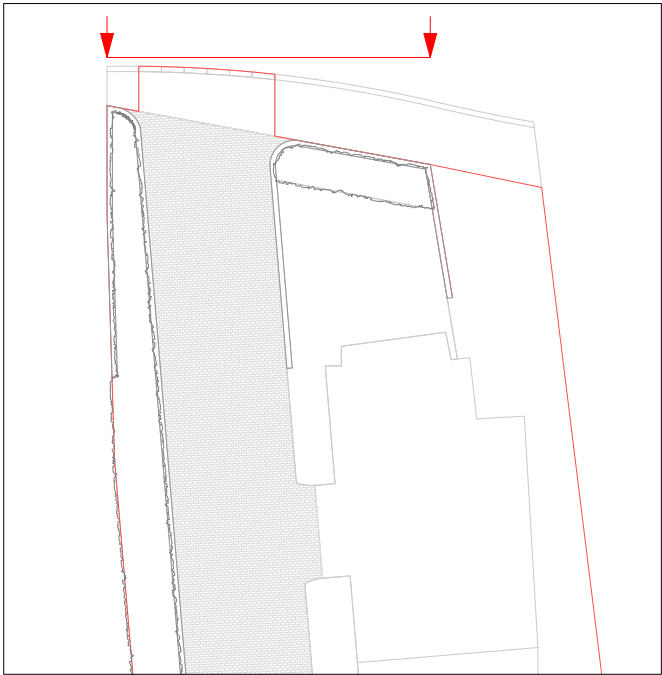

Existing Elevation
1:50 @ A3

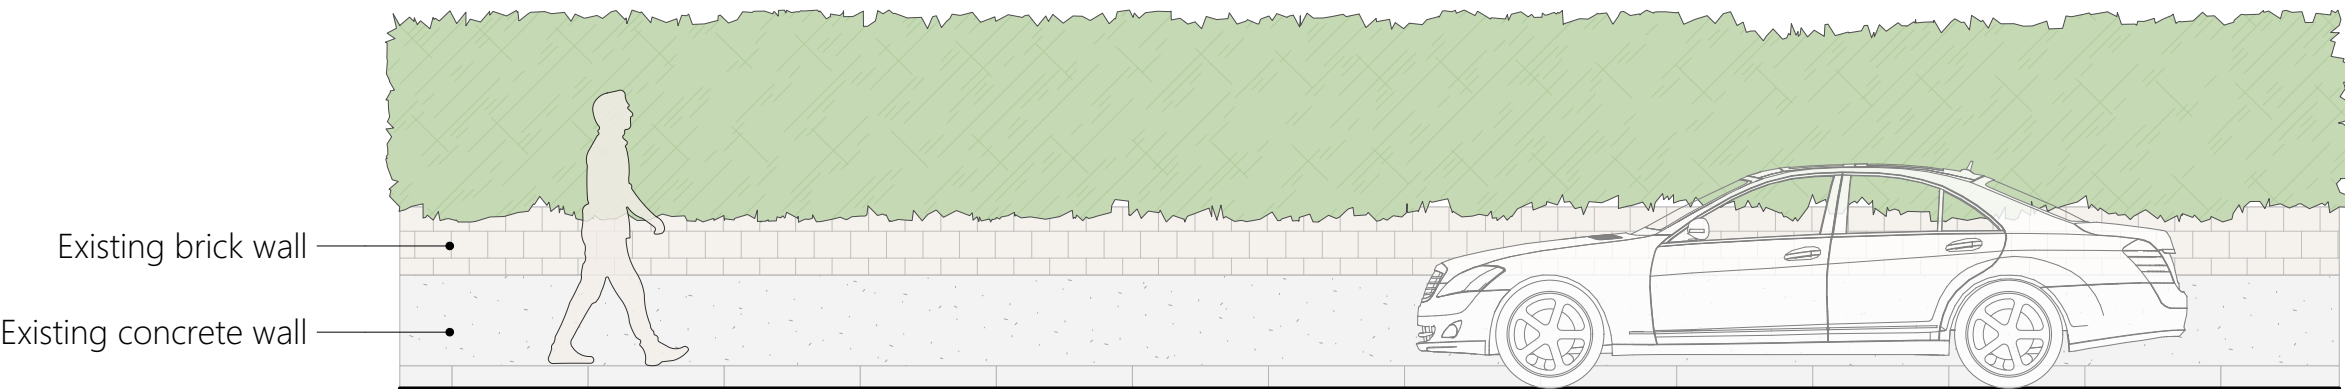

Proposed Elevation
1:50 @ A3

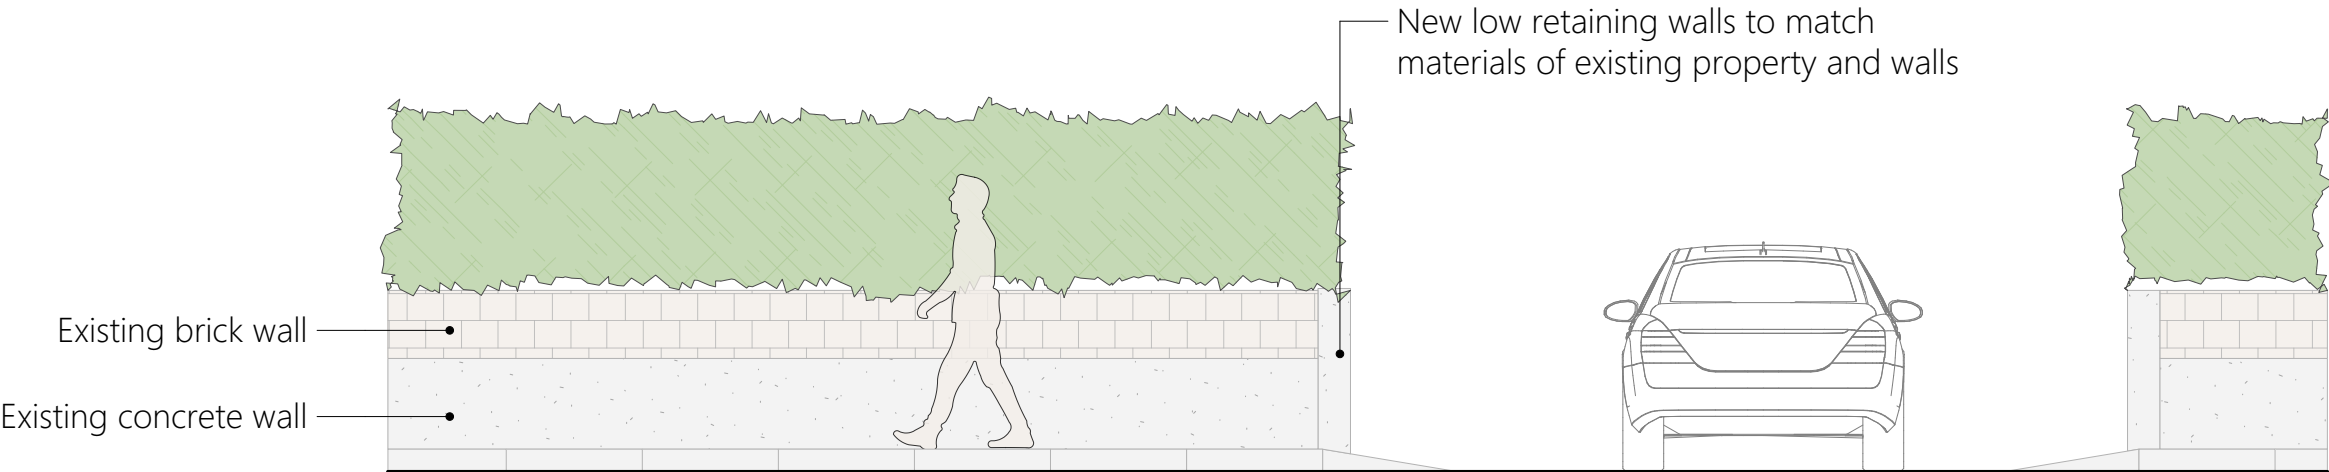



**THE
LANDSCAPE
SERVICE**

Landscape & Garden Design

T: 02381 980022
E: info@thelandscape-service.com
W: www.thelandscape-service.com

Site Address
10 Church Road Eastleigh SO50 6BH
Drawing Title
Drop Kerb Elevation
Drawing Number
885 - 3
Date
12.03.2026
Scale
Various Scales @ A3