


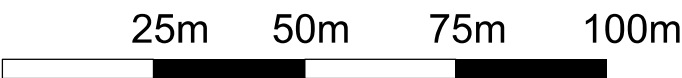

Serial Number: 287045
© Crown copyright and database right 2024
Ordnance Survey licence AC0000848263
Reproduction in whole or in part is prohibited
without the prior permission of Ordnance Survey

01 LOCATION PLAN
PL-001 SCALE 1:1250

	General Notes 1. Do not scale from this drawing unless for planning. 2. All dimensions to be verified on site by the contractor, before proceeding, and such dimensions to be his responsibility. 3. Report all drawing errors, omissions and discrepancies to Habtec Ltd. 4. All stated areas on this drawing are approximate and to be treated as strictly indicative. 5. Any Ordnance Survey mapping data in this drawing is used under license. Its use is strictly for the preparation of information for this project. Where used Ordnance Survey copyright acknowledgement must be displayed.	REV.	DATE	DESCRIPTION	CKD
		PL1	25/06/24	Planning	DD



JOB TITLE Barclays House, Eastleigh	SCALE 1:1250@A1; 1:2500@A3	PROJECT 2401
CLIENT ---	DATE 25/06/24	DRAWING NUMBER (PL)_001
DRAWING TITLE Location Plan	DRAWN BY DD	REVISION
DRAWING STATUS Planning	CHECKED DD	PL1