



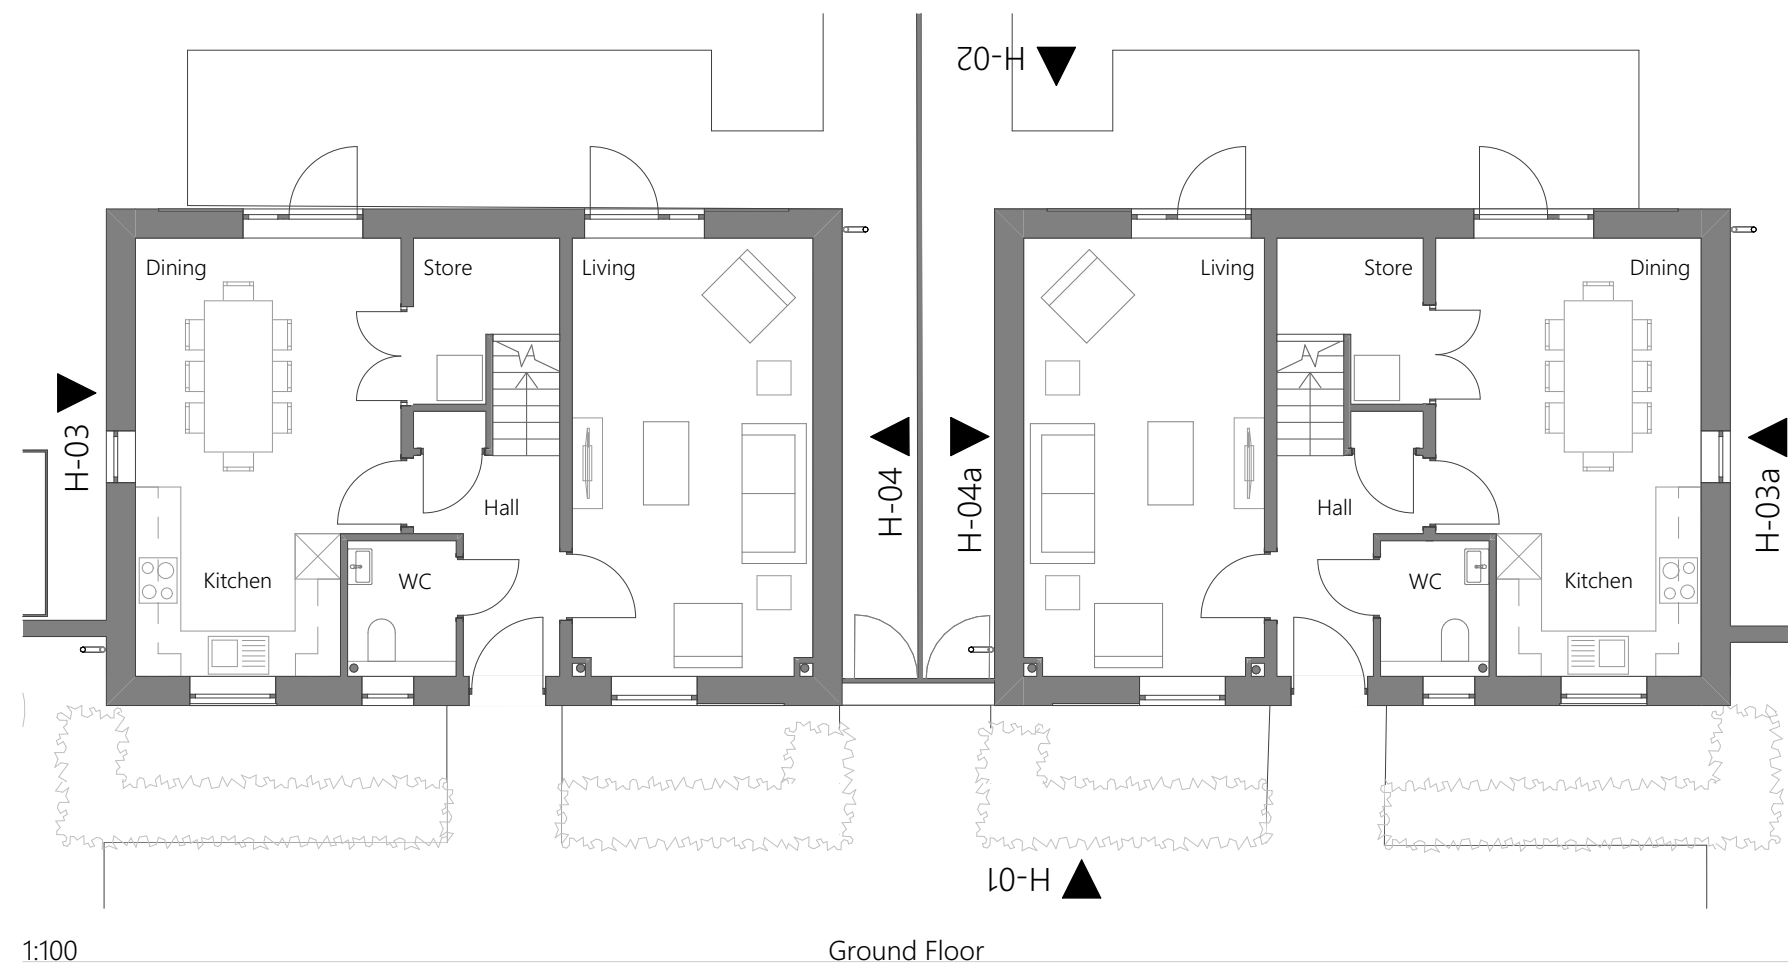

Ground Floor

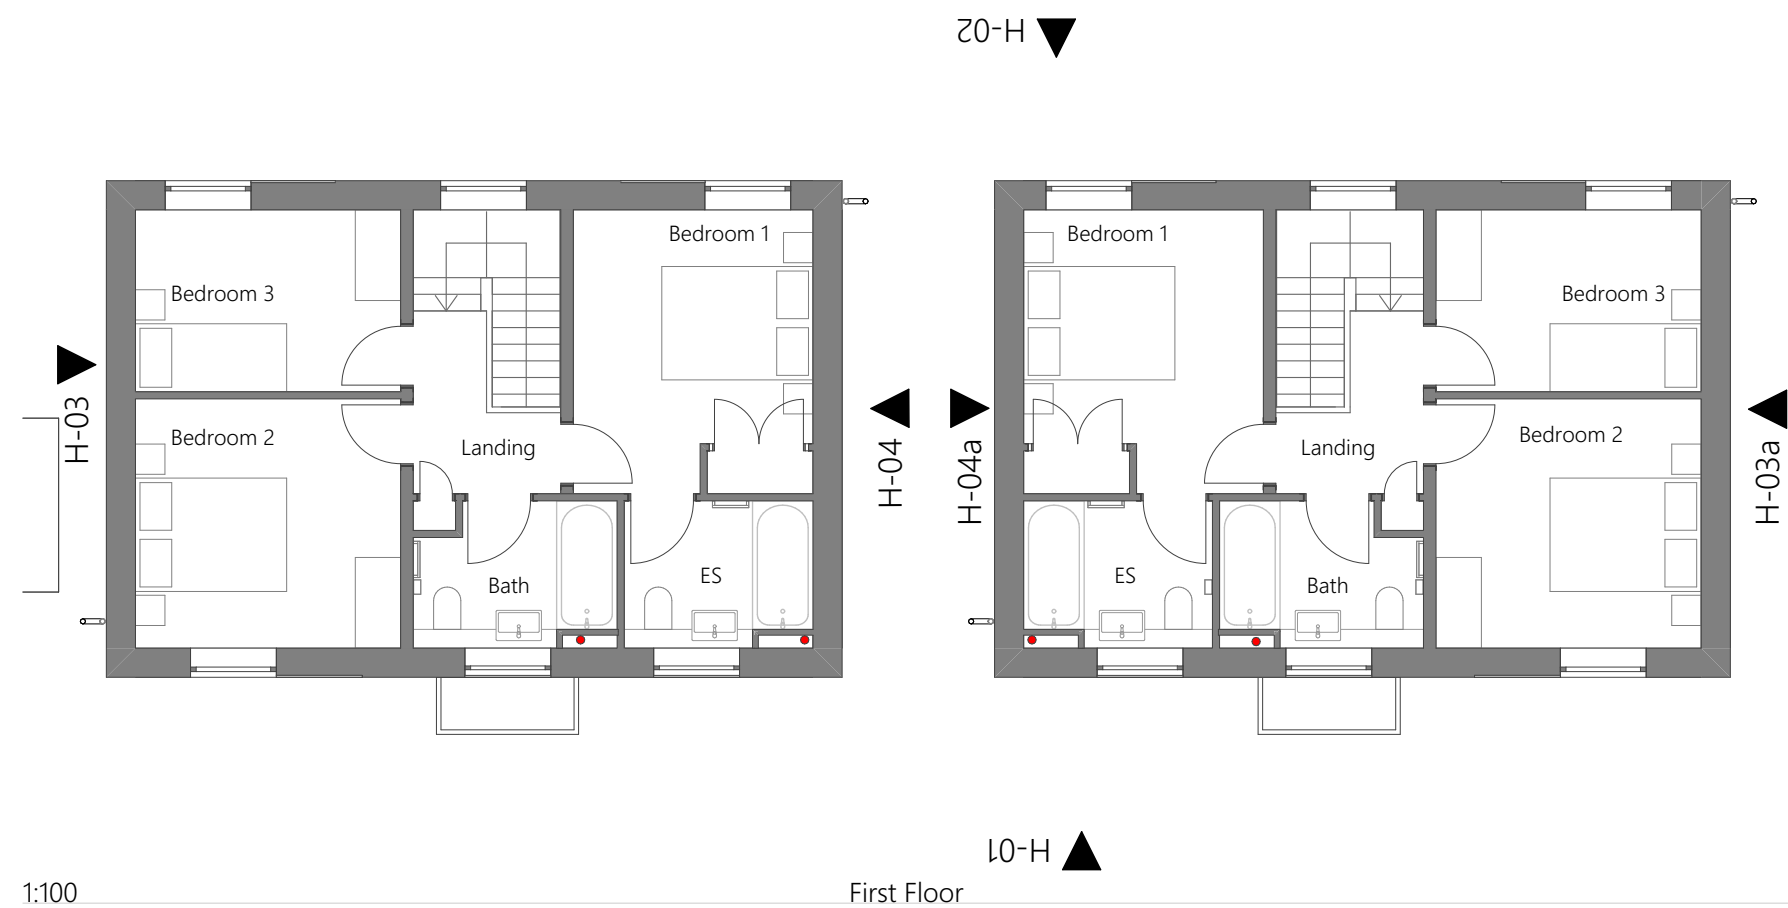

First Floor



Proposed H-01 Elevation



Proposed H-02 Elevation



Proposed H-04a Elevation



Proposed H-03a Elevation




Proposed H-03 Elevation



Proposed H-04 Elevation

rev.	date	changes description	status	issued by
P04	13/03/2026	elevations added	04	KM
P03	05/02/2026	SVPs revised	04	KM
P02	19/01/2026	graphic elevations	04	KM

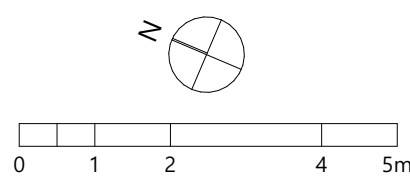

RE-FORMAT

this drawing is the copyright of Re-Format LLP and may not be copied, altered or reproduced in any way or passed to a third party without written authority. All dimensions subject to site survey and site verification. Do not scale for construction ©

www.re-format.co.uk
mail@re-format.co.uk
+44 (0)1730 778778

drawn by	Date
KM	Jan 2026
checked by	Scale at A2
DB	1:100

region	project no.	stage no.	discipline	number
SO	2977	03	AC	0205
status	suitability description	revision		
04	Suitable for Stage Approval	P04		

document title
Proposed Houses
project title
McS Boorley Green