
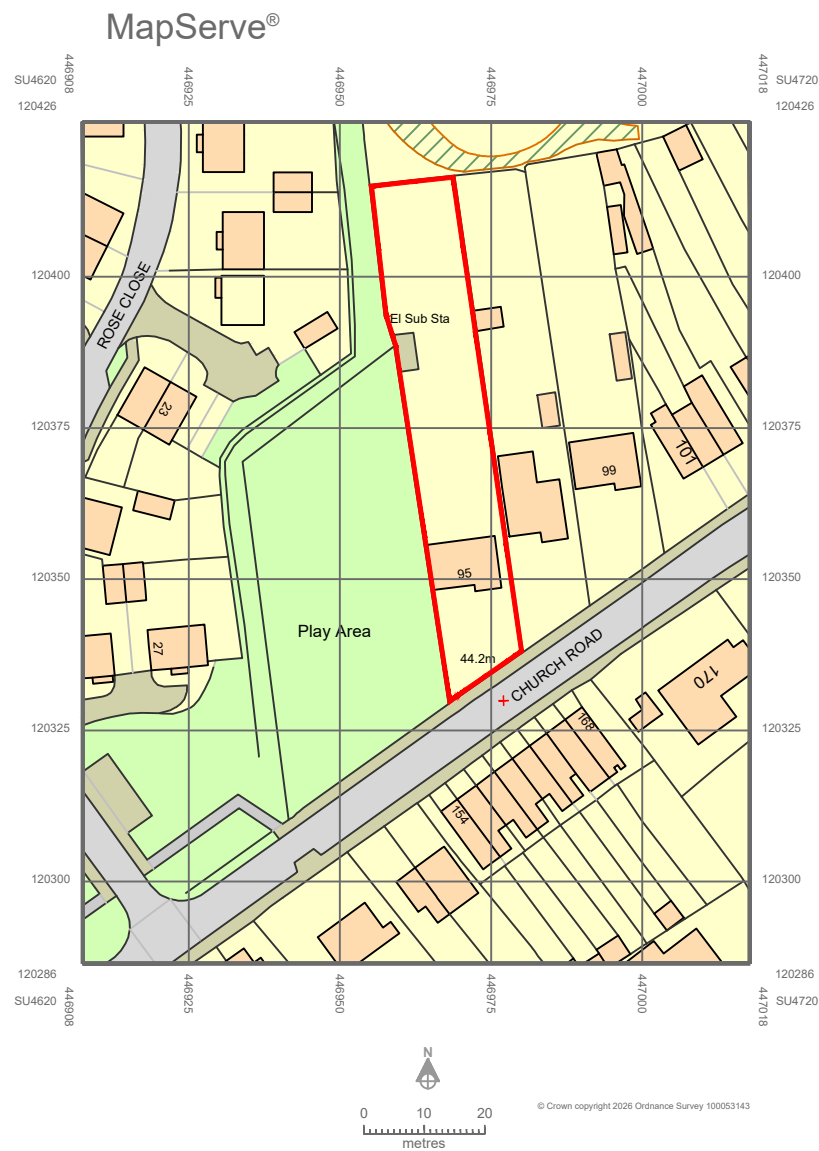


Revision	Date

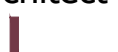

Drawing Title Location Plan		Client Mr and Mrs Saunders		Tony Oldfield Architect Cedar Spring Wingham Lane Ampfield Hampshire SO51 9BE Tel: 01794 368220 Email : tony@toldfieldarchitect.co.uk 	
Scale 1:1250	Drawn	Project 95 Church Road Bishopstoke, Hampshire SO50 6DT			
Date 24.02.2026	Checked				
Drawing No P01	Revision	Project No 251101			

This drawing is copyright of the architect & must not be reproduced without permission. Any discrepancies should be reported to the architect.