



REFER TO INSET AREA FOR DETAILS

LEGEND

- HARD LANDSCAPE - SURFACING**

 - ROADS & FOOTPATHS: TARMAC SURFACE**
Tarmac, to Tarmac, to Engineers Design & Specification with countryside kerb.
 - PARKING: PERMEABLE TARMAC SURFACE**
Tarmac, to Engineers Design & Specification.
 - ROAD FOCAL PAVING: ENHANCED SURFACING**
Pattern: Herringbone, with Single Soldier course of Harvest 240 x 160mm block.
Size: 240 x 160mm to be confirmed by Engineer.
 - ROAD THRESHOLD PAVING: ENHANCED SURFACING**
Concrete block paving
Size: 240 x 160mm to be confirmed by Engineer.
Colour: Traditional
Pattern: Herringbone, with Single Soldier course of Harvest 240 x 160mm block.
 - PRIVATE PATIOS: SLAB PAVING**
Colour: Brownridge Finish. Flamed Size: 450 x 450mm Pattern: Staggered bond. Additional: Double Stretcher course of 100 x 300mm sett paving, Brownridge, Blasted.
 - KEY SPACES: PAVING SLAB AND SETT PAVING**
Colour: Brownridge Finish. Flamed Size: 400 x 200mm Pattern: Herringbone. Additional: 200mm Soldier course of 200 x 100mm sett paving, Brownridge, Blasted.
 - PUBLIC OPEN SPACE FOOTPATHS: COMPACTED GRAVEL**
Self-binding gravel.
Size: 6mm to dust aggregate size.
Colour: Golden Colour, or as locally sourced. Additional: Tegula Cobble concrete block paving or equal and approved, 100 x 100mm Traditional, double staggered soldier as edging.
- HARD LANDSCAPE - FENCING**

 - SUDs & ATTENUATION FENCING**
Timber post & rail or as required to Eastleigh Borough Council Guidelines.
To be reviewed as per RoSPA assessment.
 - FENCING REAR GARDENS:**
Timber fences.
Refer to Boundary Treatment Drawings. Gates to match.
 - RAILINGS FRONT GARDENS:**
Metal railings.
Refer to Boundary Treatment Drawings. Gates to match.
Colour: Black.
 - HARD LANDSCAPE - WALLING**
Specifications and locations to be coordinated with Engineering information.
Refer to Architects and Engineers Design & Specification.
 - WALLING: BRICK WALLS**
Brick faced walls to front or back gardens, including gateways with piers, including gates.
Refer to Boundary Treatment drawings for details and heights. Brick specification as per Architects Design & Specification.
- HARD LANDSCAPE - PLAY & ART**

 - PROPOSED INDICATIVE PUBLIC ART**
 - PROPOSED INDICATIVE PLAY EQUIPMENT**
Refer to Play Strategy and Play Manufacturers details for detailed information.
 - PROPOSED PLAY FEATURES**
 - PROPOSED PLAY PEBBLE**
Sculptural stone seating / natural play.
Escofet Petra collection, Grey concrete.
 - PROPOSED SAFETY SURFACING**
 - PROPOSED PLAY BARK**
 - HARD LANDSCAPE - STREET FURNITURE**
 - BENCHES**
Woodscape's Type 2 Backless Bench.
 - BENCHES**
Woodscape's Stratford Backrest seat.
- PICNIC SET**
Timber with seats and table



TIMBER LITTER BIN
Woodscape's LBS 112 / 220 Square Litter Bin

DOG BIN
Hardwood timber with galvanised steel and powder coated frame. Steel liner, 2 litter apertures, text on bin 'Dog Waste'.

BOLLARDS
Woodscape's fixed hardwood square timber bollards.
100mm flat groove, 500mm height with white band.

CYCLE STANDS
Broxap Sheffield Cycle Stand.
Galvanised steel stands.

PROPOSED HEADWALLS
Stone filled gabions, to Engineers Design & Specification.

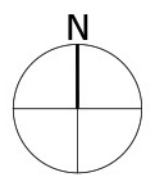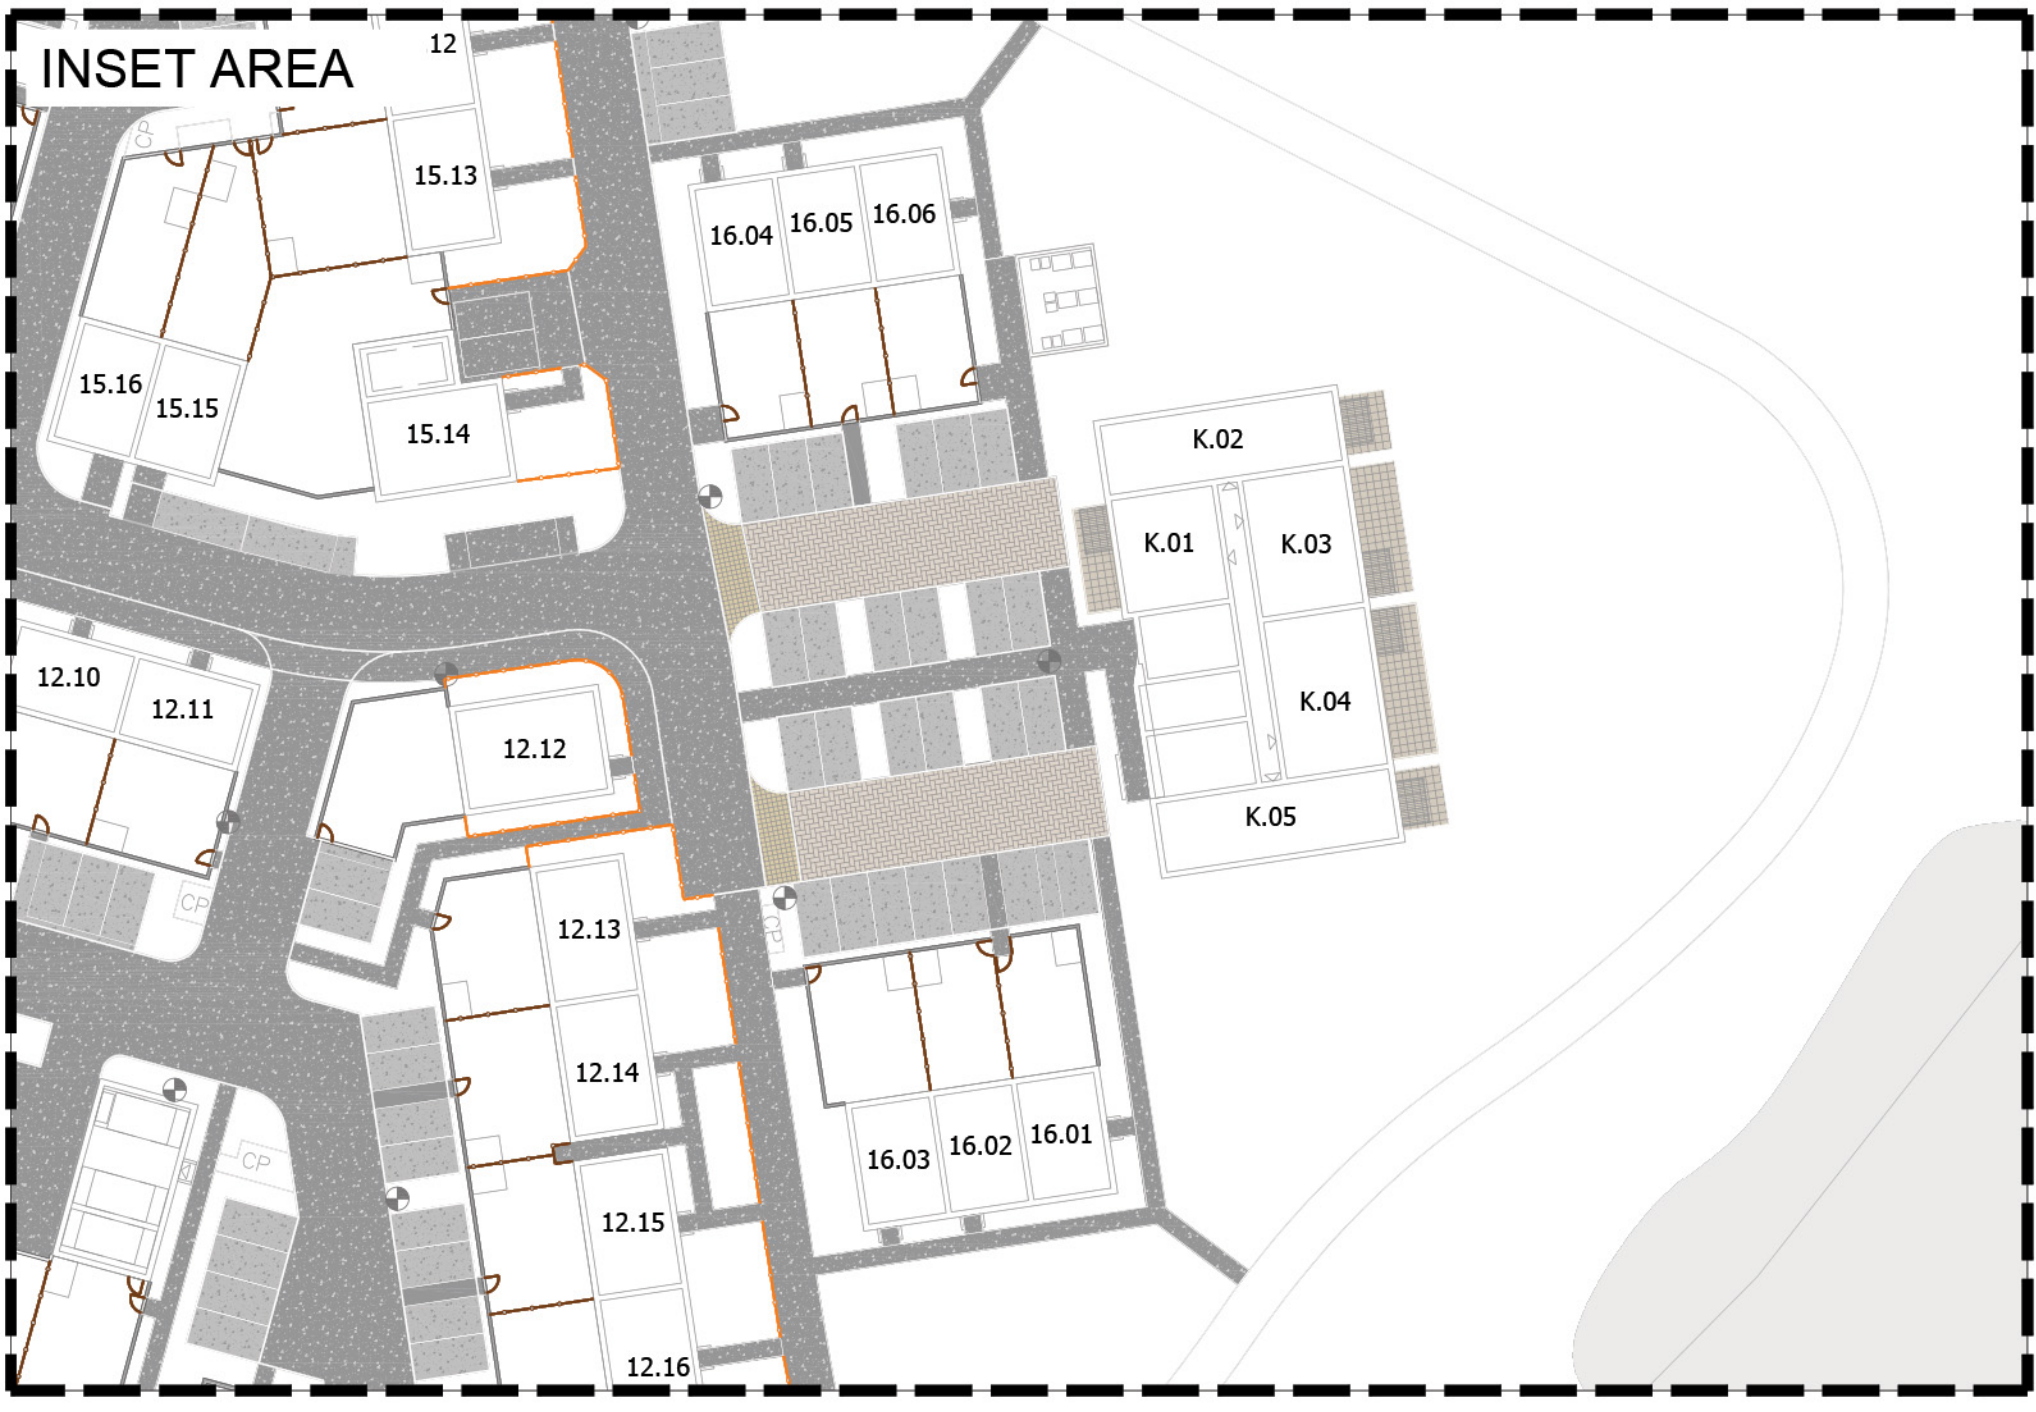

PLANNING ISSUE

Project:
One Horton Heath
Folds

Drawing Title:
Hard Landscape:
The Folds

Date: 11.03.2026	Scale: 1:500 @A0	Drawn by: LA/EC	Check by: RM/W
Project No: 332612639	Drawing No: STA-17-ZZ-DR-L-2101	Revision: B	



Stanec UK Limited
101 Victoria Street
Bristol
BS1 6JY
T: 0117 929 9677
stantec.com/uk