





EXISTING STREET SCENE
1:50@A1

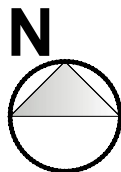

PROPOSED STREET SCENE
1:50@A1

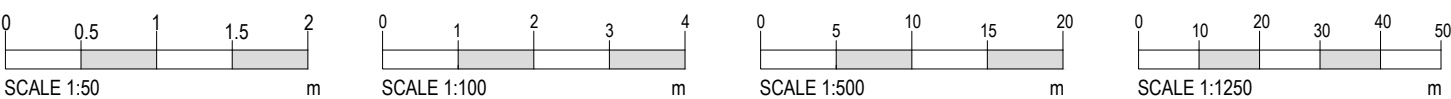

NOTES

DO NOT SCALE FROM THIS DRAWING.
ALL DIMENSIONS TO BE CHECKED ON SITE.
COPYRIGHT PROTECTED.

REVISIONS:

REV A:

JOB TITLE:

PROPOSALS AT:
12 HOLMESLAND LANE,
BOTLEY,
HAMPSHIRE,
SO30 2EH

PLANNING

CONTACT:

07988518827
dwilliams@willowarchitecture.co.uk

ASH AND LAURA

CLIENT:



DRAWING TITLE:

PROPOSED STREET SCENE

DRAWN BY:

DATE: 12/03/26 SCALE: VARIES@A1

DRAWING NO: 2104-003