



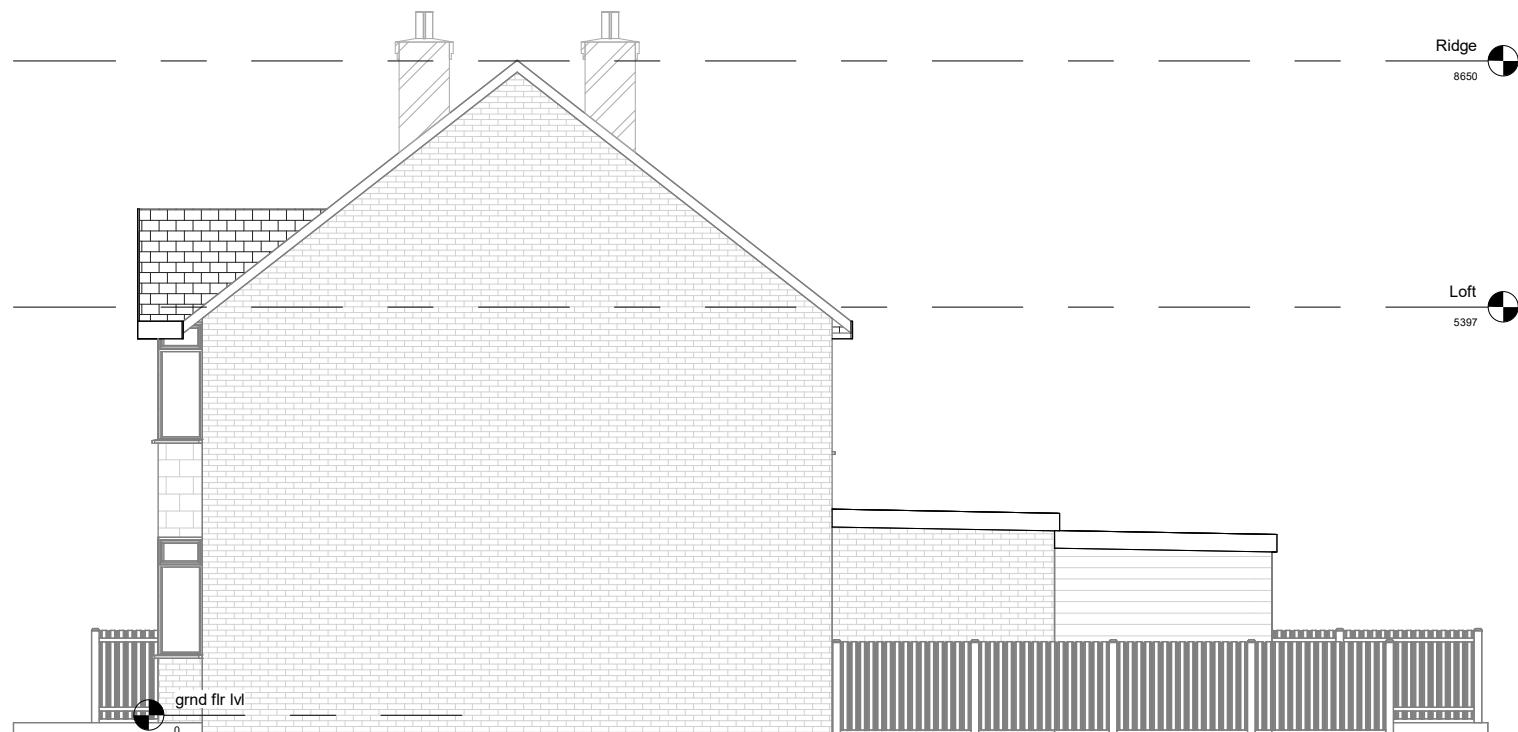

Existing Elevation-Right side

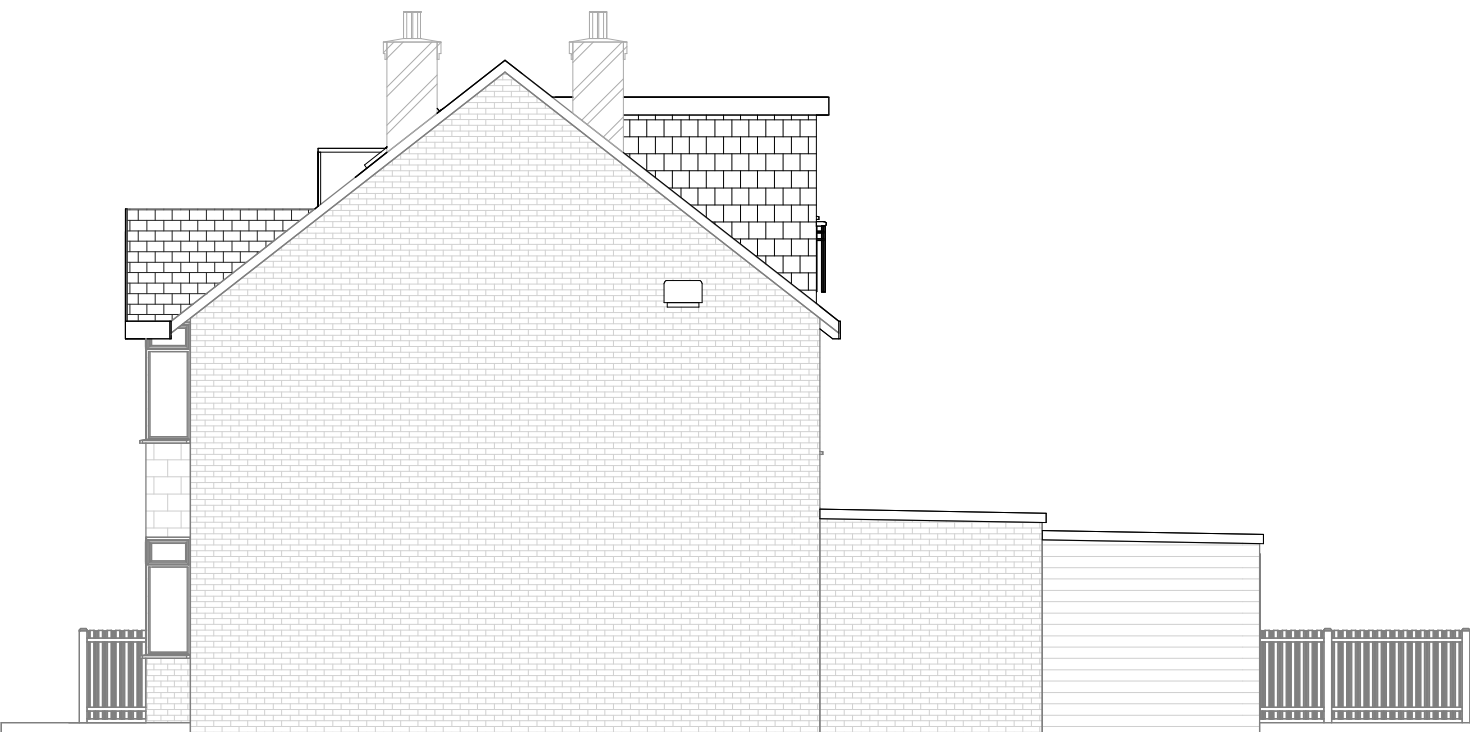

Proposed Elevation-Right side



Existing Elevation-Left side



Proposed Elevation-Left side



|       |  |    |
|-------|--|----|
| 1:500 |  | 50 |
| 1:200 |  | 20 |
| 1:100 |  | 10 |
| 1:50  |  | 5  |

All measurement to be checked on site prior to any comment

| Parkers Design Limited - The Studio @ 90, PO9 2PR |  | www.pexd.co.uk - info@parkersdesign.com - 07776 008822 |

|         |                                     |                  |                 |                       |
|---------|-------------------------------------|------------------|-----------------|-----------------------|
| PROJECT | 136 Fair Oak Road<br>SO50 8LP       |                  | CLIENT<br>Owner |                       |
|         | SHEET<br>Elevations-Right/Left side |                  | Date            | Issue Date            |
|         |                                     |                  | Scale (@ A3)    | 1 : 100               |
|         |                                     |                  | Drawn by<br>SW  | DRAWING NUMBER<br>P 4 |
|         |                                     | Checked by<br>SR | REV             |                       |