




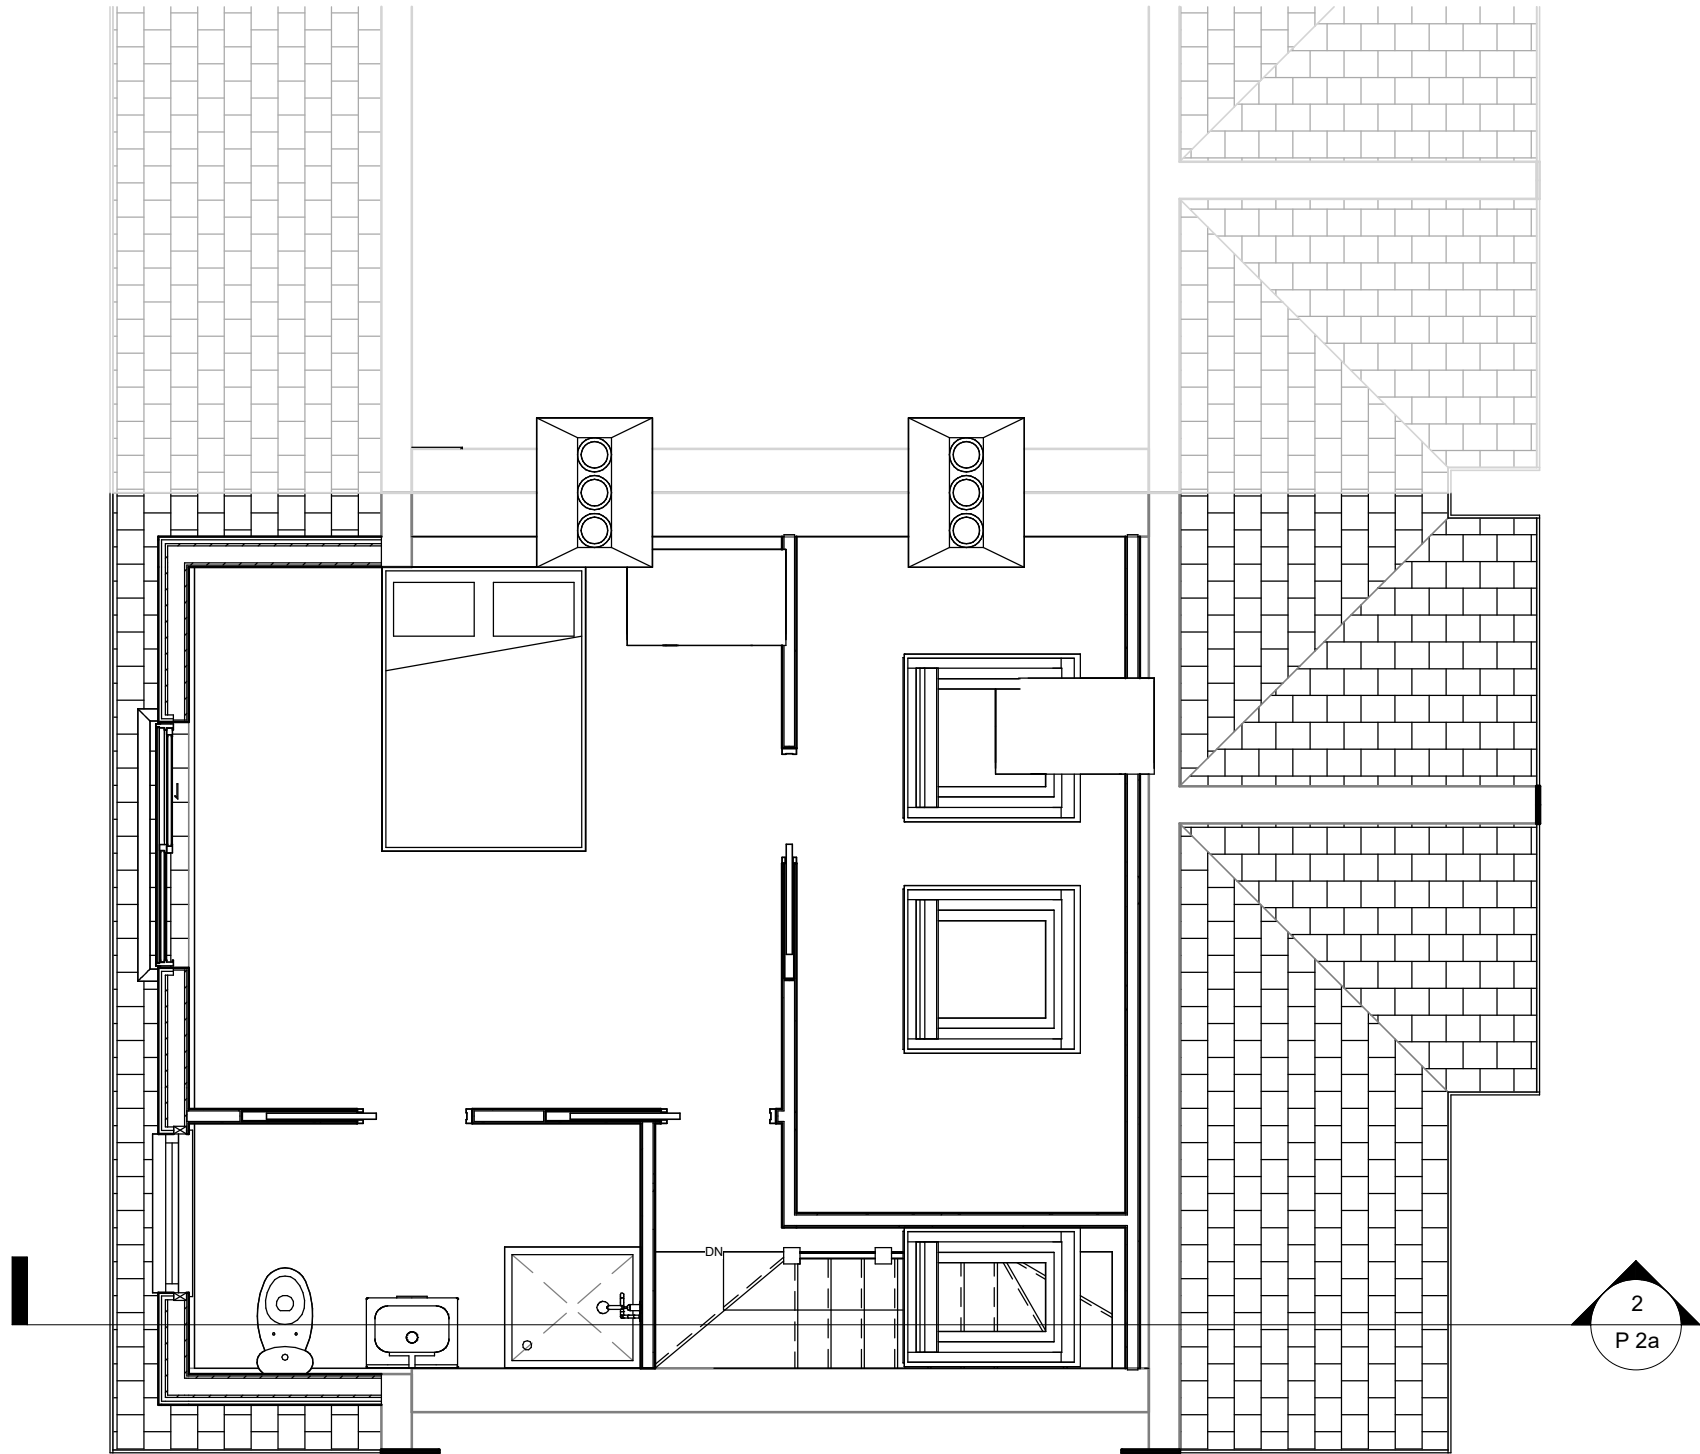

Loft
1 : 50

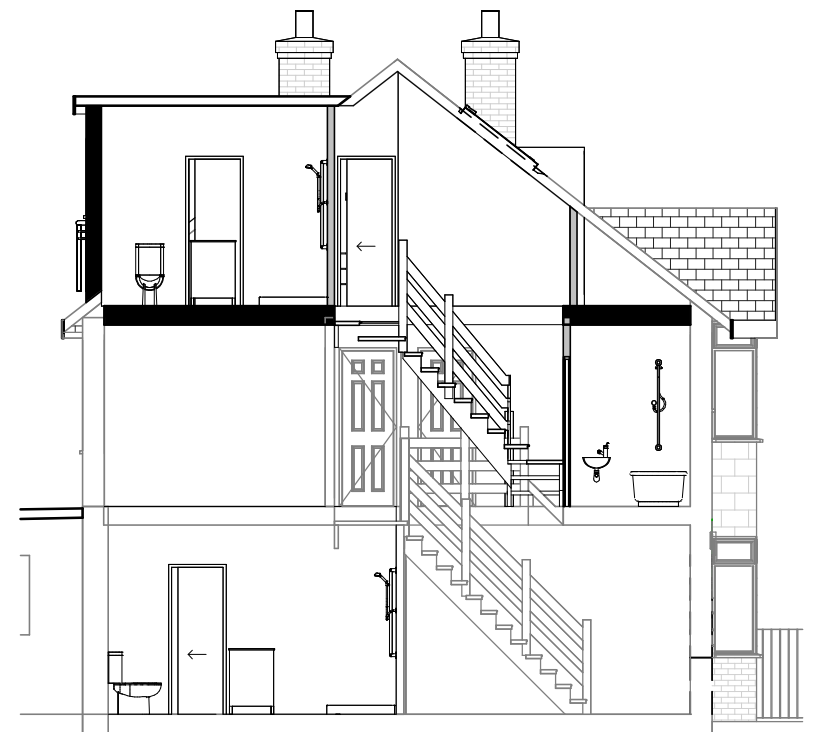

Section 1
1 : 100

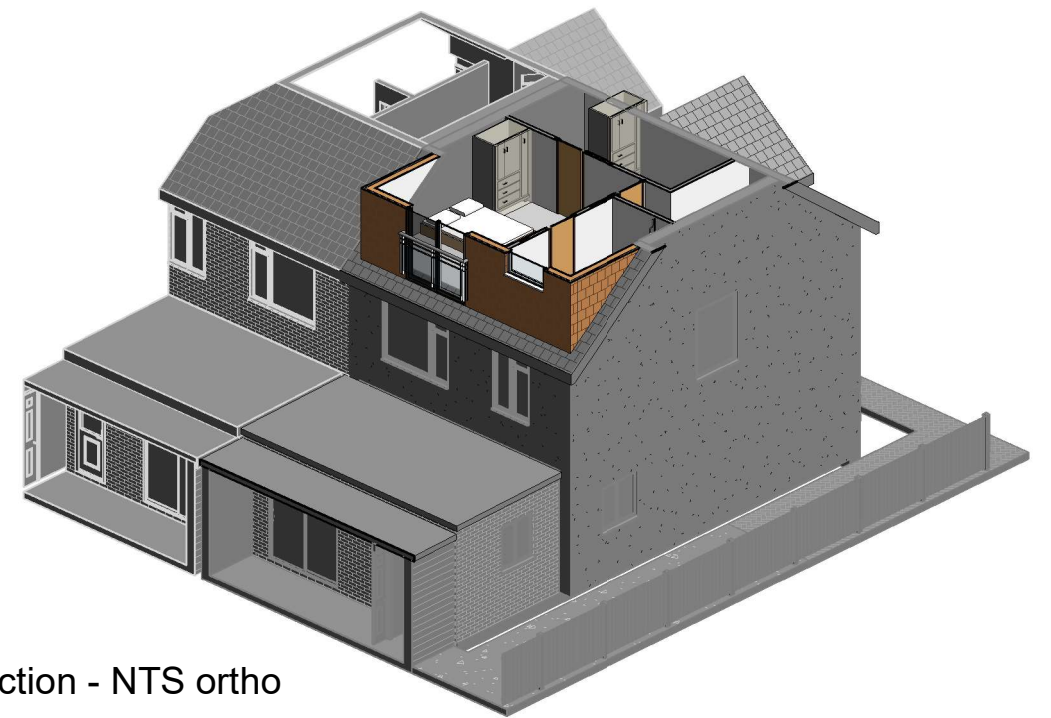

3D Section - NTS ortho



1:500						50
1:200						20
1:100						10
1:50						5

All measurement to be checked on site prior to any commenent

Parkers Design Limited - The Studio @ 90, PO9 2PR

www.pexd.co.uk - info@parkersdesign.com - 07776 008822

PROJECT	136 Fair Oak Road SO50 8LP		CLIENT		Owner	
			Date	Issue Date	Scale (@ A3)	As indicated
			Drawn by	SW	DRAWING NUMBER	REV
	SHEET		Loft	Checked by	SR	P 2a